

CITY OF SALEM

DEPARTMENT OF PUBLIC WORKS

CANAL STREET DRAINAGE, SEWER & WATER IMPROVEMENTS

CONTRACT NO. 0-38

SHEET INDEX:

G-000	COVER SHEET
C-100	GENERAL NOTES, LEGEND, AND KEY PLAN
C-200	UTILITY IMPROVEMENT PLAN 1
C-201	UTILITY IMPROVEMENT PLAN 2
C-202	UTILITY IMPROVEMENT PLAN 3
C-203	UTILITY IMPROVEMENT PLAN 4
C-204	UTILITY IMPROVEMENT PLAN 5 DRAINAGE ALIGNMENT A STA 0+00 TO 4+93
C-205	UTILITY IMPROVEMENT PLAN 6 DRAINAGE ALIGNMENT A STA 4+93 TO 5+35
C-205.1	UTILITY IMPROVEMENT PLAN 7 DRAINAGE ALIGNMENT B STA 0+00 TO 5+35
C-206	UTILITY IMPROVEMENT PLAN 8 DRAINAGE ALIGNMENT B STA 5+35 TO 9+03
C-207	UTILITY IMPROVEMENT PLAN 9
C-208	UTILITY IMPROVEMENT PLAN 10
C-209	UTILITY IMPROVEMENT PLAN 11
C-210	UTILITY IMPROVEMENT PLAN 12
C-211	UTILITY IMPROVEMENT PLAN 13
C-300	SITE DETAILS 1
C-301	SITE DETAILS 2
C-302	SITE DETAILS 3
C-303	SITE DETAILS 4
C-304	CROSS SECTIONS 1
C-305	CROSS SECTIONS 2
C-400	STRUCTURAL DETAILS 1
C-401	STRUCTURAL DETAILS 2
C-402	STRUCTURAL DETAILS 3



SITE LOCATION MAP
SCALE: 1"=1,000'

SOURCE: USGS TOPOGRAPHIC MAP

Mayor: KIMBERLEY DRISCOLL
City Engineer: DAVID KNOWLTON, P.E.



JANUARY 25, 2013

BID SET NO. _____




40 SHATTUCK ROAD, SUITE 110
ANDOVER, MASSACHUSETTS 01810
866-702-6371 | www.woodardcurran.com
COMMITMENT & INTEGRITY DRIVE RESULTS

W&C PROJECT NO. 224404



David A. White
1/25/12

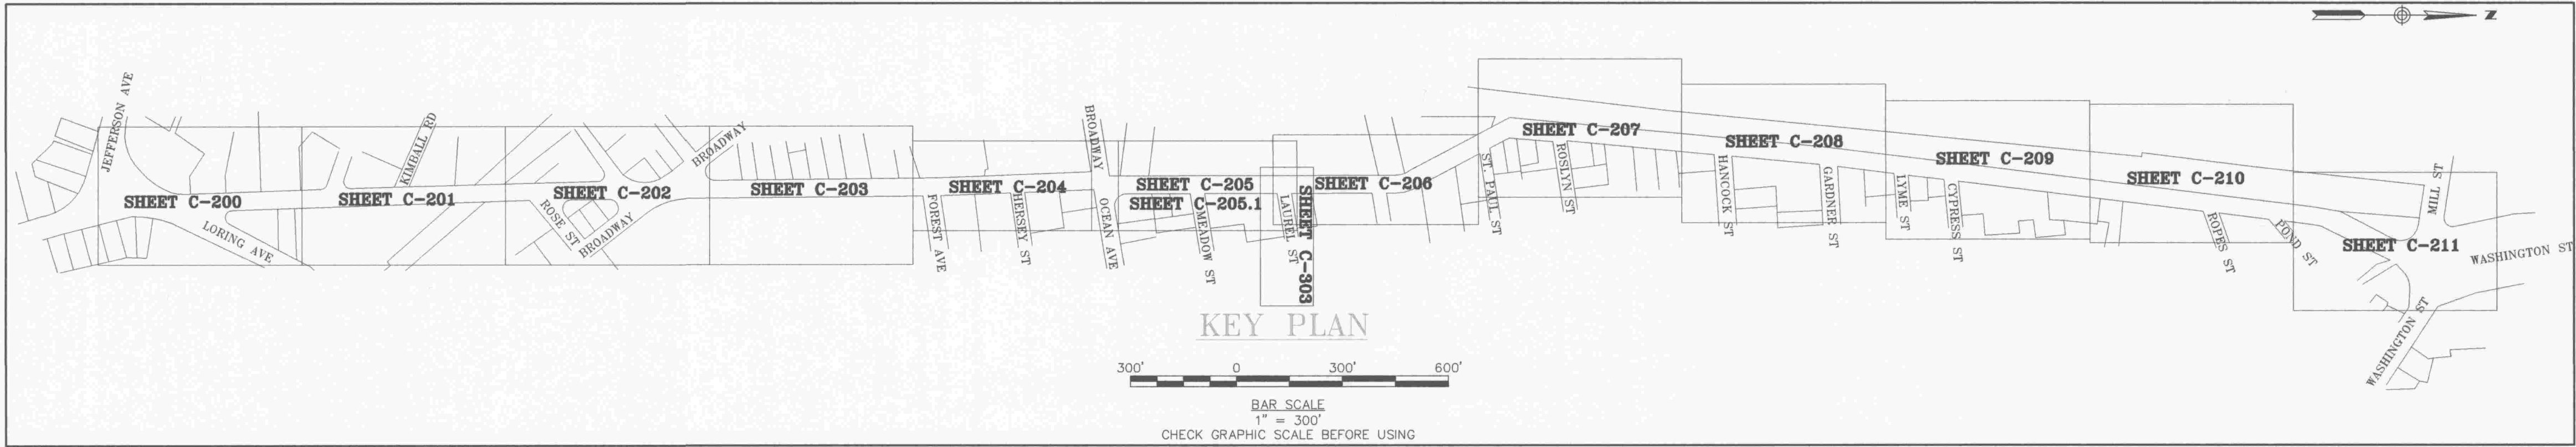

GENERAL NOTES:

- THESE PLANS WERE PREPARED FROM A COMBINATION OF AERIAL AND ON THE GROUND SURVEYING. AERIAL MAPPING WAS PERFORMED IN MAY 2008. ON THE GROUND SURVEY WAS CONDUCTED BY WSP SELLS BETWEEN OCTOBER 2 AND NOVEMBER 4, 2008.
- THE HORIZONTAL DATUM SHOWN HEREON REFERENCES MASSACHUSETTS STATE PLANE COORDINATES (NAD 83).
- THE VERTICAL DATUM SHOWN HEREON REFERENCES NAVD 1988. BENCHMARK LOCATIONS ARE SHOWN ON PLANS.
- PROPERTY AND RIGHT OF WAY LOCATIONS SHOWN HEREON ARE APPROXIMATE AND DO NOT REPRESENT A PROPERTY SURVEY.
- BUILDINGS SHOWN HEREON WERE LOCATED BY MEANS OF AERIAL MAPPING.
- PLAN REFERENCES:
 - PLAN ENTITLED "PLAN OF LAND IN SALEM, MASS. PREPARED FOR THE JEFFERSON TRUST" DATED: MARCH 6, 1985, SCALE: 1" = 40', RECORDED AT THE ESSEX COUNTY REGISTRY OF DEEDS SOUTHERN DISTRICT IN PLAN BOOK 271 PLAN 3.
 - PLAN ENTITLED "PLAN OF LAND IN SALEM, MASS. OWNED BY HARRY KIMBALL" DATED: JULY, 1929, SCALE: 1" = 20', RECORDED AT THE E.C.R.D. AS PLAN 147 OF 1929.
 - PLAN ENTITLED "PLAN OF LAND IN SALEM PREPARED FOR DONALD J. MICHAUD" DATED: SEPT. 5, 1973, SCALE: 1" = 30', RECORDED AT THE E.C.R.D. AS PLAN 463 OF 1973.
 - PLAN ENTITLED "LAND OF PAUL N. CHAPUT SALEM" DATED: APRIL 13, 1911, SCALE: 1" = 40', RECORDED AT THE E.C.R.D. IN BOOK 2072 PAGE 368.
 - PLAN ENTITLED "LAND OF ROSILDA PELLETIER SALEM, MASS." DATED: OCTOBER 1945, SCALE: 1" = 20', RECORDED AT THE E.C.R.D. IN BOOK 3427 PAGE 317.
 - PLAN ENTITLED "PLAN OF LAND OF JAMES F. ALMY ON MEADOW, LAUREL AND CANAL STREETS" DATED: JANUARY 1895, SCALE: 1" = 100', RECORDED AT THE E.C.R.D. IN BOOK 1438 PAGE 1.
 - PLAN ENTITLED "PLAN OF LAND IN SALEM, MASS. FOR McDONALD'S CORPORATION" DATED: FEB. 7, 1974, SCALE: 1" = 200', RECORDED AT THE E.C.R.D. IN PLAN BOOK 131 PLAN 17.
 - PLAN ENTITLED "PLAN OF LAND IN SALEM, MASS. OWNED BY HERBERT L. AND FLORENCE M. MACKEY" DATED: AUGUST 30, 2000, SCALE: 1" = 10', RECORDED IN PLAN BOOK 348 PLAN 27.
 - PLAN ENTITLED "PLAN OF LAND IN SALEM, MASS. SHOWING EASEMENTS OVER LAND OF COMMONWEALTH OF MASSACHUSETTS" DATED: SEPT. 1975, SCALE: 1" = 40', RECORDED AT THE E.C.R.D. IN PLAN BOOK 139 PLAN 85.
 - PLAN ENTITLED "PREPARED FOR ZBIGNIEW KANTOROSINSKI 36 FOREST STREET AND 19 HERSEY STREET SALEM, MASSACHUSETTS" DATED: JULY, 17 2008, SCALE: 1" = 20', RECORDED AT THE E.C.R.D. IN PLAN BOOK 400 PLAN 81.
 - ASSESSORS PLANS ON FILE WITH THE SALEM MASSACHUSETTS GIS DEPARTMENT.
- SOIL BORINGS PERFORMED BY GEOCOMP CORPORATION, ACTON, MASSACHUSETTS.
- UTILITY LOCATIONS SHOWN IN THE PLANS AND PROFILES ARE APPROXIMATE BOTH AS TO SIZE AND LOCATION. CONTRACTOR TO INVESTIGATE EXISTING CONDITIONS AND FIELD VERIFY LOCATIONS OF UTILITIES AND SUB-SURFACE STRUCTURES PRIOR TO CONSTRUCTION. CONTACT THE ENGINEER IMMEDIATELY UPON DISCOVERING CONFLICTS WITH THE EXISTING AND PROPOSED UTILITY LOCATIONS. NOT ALL EXISTING UTILITIES ARE SHOWN ON THE DRAWINGS. CONTRACTOR IS RESPONSIBLE FOR LOCATING EXISTING UTILITIES.
- EXCAVATE TEST PITS AT ALL PROPOSED UTILITY CROSSINGS OR LOCATIONS WHERE CONNECTIONS TO EXISTING FACILITIES ARE PROPOSED TO VERIFY FIELD CONDITIONS AND THE LOCATION, ELEVATION, SIZE, TYPE, MATERIAL, AND ORIENTATION OF EXISTING UTILITIES. NOTIFY ENGINEER AND OWNER IF CONFLICT EXISTS PRIOR TO CONSTRUCTION.
- COORDINATE DIRECTLY WITH UTILITY COMPANIES PER THE GENERAL REQUIREMENTS. NOTIFY UTILITY COMPANIES PRIOR TO COMMENCING WORK TO ALLOW SUFFICIENT TIME TO LOCATE AND MARK THE LOCATION OF BURIED UTILITIES.
- LOCATION AND DEPTH OF VERIZON DUCT BANK IS APPROXIMATE. CONTRACTOR TO FIELD VERIFY DEPTH AND LOCATION WITH TEST PITS. COORDINATE WITH VERIZON TO VERIFY SEPARATION TO EXISTING AND PROPOSED UTILITIES, AND TO COORDINATE PROPOSED CONSTRUCTION ACTIVITIES. NOTIFY ENGINEER AND OWNER IF CONFLICT EXISTS PRIOR TO CONSTRUCTION.
- CONTACT "DIG SAFE", TELEPHONE 888-344-7233, AT LEAST 72 HOURS PRIOR TO CONSTRUCTION. PROTECT, REPAIR DAMAGED UTILITIES, AND RELOCATE UTILITIES AS NEEDED.
- COORDINATE WITH PROVIDERS OPERATING UTILITY POLES TO SUPPLY POLE SUPPORTS DURING CONSTRUCTION ACTIVITIES AS NECESSARY. PROVIDE BRACING/SUPPORT AS NEEDED.
- OVERHEAD WIRES ARE LOCATED THROUGHOUT THE PROJECT CORRIDOR. COORDINATE WITH PROVIDERS/OWNERS OPERATING THE OVERHEAD WIRES TO PROTECT WIRES DURING CONSTRUCTION ACTIVITIES.
- SEWER AND WATER SERVICE LATERALS INDICATED ON THE DRAWINGS ARE FOR ESTIMATING PURPOSES. ACTUAL SERVICE LATERAL LOCATIONS, DEPTHS, AND LENGTHS ARE TO BE DETERMINED IN THE FIELD BY THE CONTRACTOR.
- LINEAR FOOT (LF) SHOWN ON PROPOSED STORM DRAIN PROFILE IS APPROXIMATE. THE DIMENSION SHOWN IS MEASURED FROM THE INSIDE OF UPSTREAM MANHOLE WALL TO INSIDE OF DOWNSTREAM MANHOLE WALLS.
- RESTRICT ACCESS TO SITE THROUGH THE USE OF APPROPRIATE SIGNAGE, BARRIERS, FENCES, ETC. IN ACCORDANCE WITH THE GENERAL REQUIREMENTS. SITE SHALL BE LEFT WITH APPROPRIATE SAFETY MEASURES IN PLACE DURING NON-WORKING HOURS. NO TRENCH SHALL BE LEFT OPEN DURING NON-WORKING HOURS. SITE SAFETY IS THE RESPONSIBILITY OF CONTRACTOR, DURING BOTH WORKING AND NON-WORKING HOURS.
- REPLACEMENT OF WATER SERVICES, OR INSTALLATION OF NEW WATER AND SEWER SERVICES SHALL BE FROM THE MAIN TO THE PROPERTY LINE (INCLUDING CURB STOPS) EXCEPT FOR LOCATIONS WHERE WALLS, PLANTERS OR VEGETATION MUST BE PROTECTED. IN THAT CASE, THE SERVICE SHALL EXTEND AS CLOSE TO THE PROPERTY LINE AS PRACTICAL, AS DIRECTED BY THE ENGINEER.

- PROVIDE 4-INCHES OF LOAM AND SEED IN ALL LAWN AREAS DISTURBED BY CONTRACTOR'S OPERATIONS.
- CONTRACTOR SHALL REPLACE EXISTING PAVEMENT MARKINGS/STRIPING AS NECESSARY WHERE IMPACTED BY CONSTRUCTION.
- CONTRACTOR IS RESPONSIBLE FOR PROVIDING MATERIAL STORAGE AND STAGING AREA(S) PER THE GENERAL REQUIREMENTS.
- DO NOT IMPEDE ACCESS TO OR STORE EQUIPMENT ON ADJACENT CITY OR PRIVATELY OWNED PROPERTY, UNLESS PERMISSION HAS BEEN GRANTED IN WRITING BY OWNER AND/OR LAND OWNER.
- WORKERS' PERSONAL VEHICLES MAY NOT BE PARKED WITHIN THE PUBLIC RIGHT OF WAY OR ON PRIVATE OWNERS LOTS, UNLESS PERMISSION HAS BEEN GRANTED IN WRITING BY OWNER AND/OR LAND OWNER.
- PERFORM WORK WITHIN THE RIGHTS OF WAY OF CITY OF SALEM STREETS IN ACCORDANCE WITH CITY ORDINANCES. PRIOR TO START OF WORK, SUBMIT TRAFFIC CONTROL PLAN PER GENERAL REQUIREMENTS.
- COORDINATE CONSTRUCTION OF DRAINAGE, SEWER, AND WATER IMPROVEMENTS TO MINIMIZE DISRUPTION OF SERVICE TO RESIDENTS AND BUSINESSES. COORDINATE DISRUPTION OF PRIVATE UTILITY SERVICES WITH AFFECTED RESIDENTS AND BUSINESSES AT LEAST TWO DAYS (48 HOURS) PRIOR TO DISRUPTION. SEE THE GENERAL REQUIREMENTS.
- PROTECT AND AVOID DISTURBING PROPERTY MARKERS AND BENCHMARKS. PROTECT EXISTING FACILITIES (E.G. CURB STOP BOXES, POLES, LIGHT POSTS, CATCH BASINS, ETC.) AND TREES DURING CONSTRUCTION.
- OBTAIN REQUIRED PERMITS FOR TEMPORARY AND PERMANENT STOCKPILING OF ANY SURPLUS SOIL AND ROCK AND MEET APPLICABLE SETBACK REQUIREMENTS IN THE CITY ORDINANCES. PROVIDE PROPER STABILIZATION AND EROSION AND SEDIMENT CONTROL MEASURES PER THE GENERAL REQUIREMENTS.
- PRIOR TO START OF WORK, DIGITALLY RECORD ON DVD PRE-CONSTRUCTION CONDITIONS IN ACCORDANCE WITH THE GENERAL REQUIREMENTS, INCLUDING SURFACE FEATURES (PAVEMENT, SIDEWALKS, CROSSWALKS, CURBING, AND RELATED ITEMS). PROVIDE COPIES OF DVD AND WRITTEN LOGS TO THE ENGINEER PRIOR TO COMMENCING WORK.
- WHERE POSSIBLE MAINTAIN AT LEAST 10 HORIZONTAL FEET AND A MINIMUM OF 18 VERTICAL INCHES BETWEEN SEWER MAINS AND SERVICES AND WATER MAINS AND SERVICES.
- ABANDON THOSE EXISTING MANHOLES AND CATCH BASINS SO DESIGNATED FOR ABANDONMENT IN PLACE BY REMOVING EXISTING FRAMES AND COVERS/GRATES. PLUG EXISTING STORM DRAIN LINES IN AND OUT WITH BRICK AND MORTAR, DEMOLISH TOP 3 FEET OF STRUCTURE, AND FILL WITH CONTROLLED DENSITY FILL. DELIVER FRAMES AND COVERS/GRATES TO THE DEPARTMENT OF PUBLIC WORKS YARD.
- CAP ABANDONED STORM DRAIN PIPE WITH BRICK AND MORTAR AT EACH END TO PREVENT INFILTRATION.
- REMOVE AND LEGALLY DISPOSE OF REMOVED AND DEMOLISHED FACILITIES INCLUDING EXISTING PIPE, MANHOLES, HYDRANT ASSEMBLIES, AND CONSTRUCTION DEBRIS.
- RESTORE AREAS DISTURBED BY CONTRACTOR'S OPERATIONS TO ORIGINAL FINISH OR IN KIND (GRAVEL, PAVEMENT, CURBS, GRASS, ETC.). RESTORE PAVED SURFACES, ROADWAY STRIPING, GRAVEL SURFACES, DRIVEWAYS, AND LAWNS DAMAGED BY CONSTRUCTION ACTIVITIES OUTSIDE OF LIMITS OF WORK INDICATED ON THE DRAWINGS AT NO ADDITIONAL COST TO OWNER.
- THE LIMITS OF WORK DEPICTED ON THE DRAWINGS REPRESENT THE LIMITS OF SURFACE AND SUBSURFACE DISTURBANCE AND REPLACEMENT OF EXISTING SURFACE FEATURES (SUCH AS PAVEMENTS, SIDEWALKS, CURBING AND PAVEMENT MARKINGS). NO ADDITIONAL COMPENSATION SHALL BE PROVIDED FOR WORK PERFORMED BEYOND THESE LIMITS. HOWEVER, TEMPORARY USE OF THE PUBLIC RIGHT-OF-WAY OUTSIDE THE LIMIT OF WORK WILL BE ALLOWED FOR LIMITED SPECIFICALLY ALLOWED ACTIVITIES SUCH AS EQUIPMENT AND MATERIAL STORAGE AND CONTRACTOR OPERATIONS IN ACCORDANCE WITH THE PROVISIONS OUTLINED IN THE SECTIONS 01001 AND 01003 OF THE GENERAL REQUIREMENTS.
- EXCESS GRANITE CURB DESIGNATED FOR REMOVAL SHALL BE DELIVERED TO THE DEPARTMENT OF PUBLIC WORKS YARD.

SEDIMENTATION & EROSION CONTROL NOTES:

- SOIL AND EROSION CONTROLS SHALL BE PLACED PRIOR TO CONSTRUCTION ACTIVITIES. CONTRACTOR TO NOTIFY THE ENGINEER AND THE OWNER AT LEAST 48 HOURS PRIOR TO CONSTRUCTION ACTIVITIES.
- THE CONTRACTOR SHALL BE RESPONSIBLE FOR IMPLEMENTING ALL EROSION CONTROL MEASURES NECESSARY TO PREVENT OFF-SITE TRACKING OF EARTH, SEDIMENT AND DEBRIS.
- EROSION CONTROL MEASURES SHALL BE INSPECTED AT A MINIMUM FREQUENCY OF ONCE EVERY WEEK, AND DURING AND AFTER EVERY RAIN EVENT GREATER THAN 0.5". ANY NECESSARY REPLACEMENT OR REPAIR SHALL BE PERFORMED PROMPTLY BY THE CONTRACTOR.
- PROVIDE AND MAINTAIN SILT SACK INLET PROTECTION AT CATCH BASINS WITHIN THE PROJECT LIMIT OF WORK AND DOWNSTREAM OF THE LIMIT OF WORK. REMOVE SILT SACKS PRIOR TO LARGE STORM EVENT AND REPLACE SILT SACKS AT END OF STORM EVENT TO PREVENT FLOODING. CONTRACTOR IS RESPONSIBLE FOR REMOVING/REPLACING SILT SACKS DURING BOTH WORK AND NON-WORK HOURS.

LEGEND

- | | | | |
|--|---|--|---|
| | UTILITY POLE WITH TRANSFORMER | | ABUTTERS LOT LINE |
| | UTILITY POLE WITH RISER | | PROPERTY LINE |
| | UTILITY POLE WITH RISER AND TRANSFORMER | | EASEMENT |
| | UTILITY POLE WITH LIGHT AND TRANSFORMER | | EDGE OF RIVER |
| | UTILITY POLE WITH LIGHT, TRANSFORMER, AND RISER | | WOOD FENCE |
| | UTILITY POLE WITH LIGHT AND RISER | | IRON FENCE |
| | UTILITY POLE WITH LIGHT | | GUARDRAIL |
| | UTILITY POLE | | WATER LINE |
| | HANDHOLE | | CABLE LINE |
| | I-BEAM | | TELEPHONE LINE |
| | TELEPHONE MANHOLE | | ELECTRIC LINE |
| | RISER | | OVERHEAD WIRE |
| | MONITORING WELL | | DRAIN LINE |
| | COLUMN | | SEWER LINE |
| | GROUND LIGHT | | GAS LINE |
| | ELECTRIC BOX | | SEWER LINE CONDUIT |
| | FLAG POLE | | DRAIN LINE CONDUIT |
| | MAILBOX | | PROPOSED DRAIN MANHOLE |
| | TREE | | PROPOSED CATCH BASIN |
| | SHRUB | | PROPOSED GATE VALVE |
| | VALVE | | PROPOSED HYDRANT |
| | CULVERT | | PROPOSED CORPORATION STOP |
| | WATER GATE | | PROPOSED CURB STOP |
| | HYDRANT | | PROPOSED INSERTION VALVE |
| | WATER SHUT OFF VALVE | | PROPOSED DRAIN LINE |
| | CATCH BASIN | | LIMIT OF NEW PAVEMENT AND LIMIT OF WORK |
| | SEWER MANHOLE | | |
| | DRAIN MANHOLE | | |
| | ELECTRIC METER | | |
| | NO LABEL MANHOLE | | |
| | GAS VALVE | | |
| | GAS METER | | |
| | LIGHT POLE | | |
| | PARKING METER | | |
| | AIR CONDITIONER UNIT | | |
| | SIGN | | |
| | HANDICAPPED PARKING | | |
| | ELECTRIC HANDHOLE | | |
| | WATER HANDHOLE | | |
| | VERTICAL GRANITE CURB | | |
| | BIT. BITUMINOUS PAVEMENT | | |
| | SBG SLOPED BITUMINOUS CURB | | |
| | SGC SLOPED GRANITE CURB | | |
| | RAILROAD SPIKE | | |
| | IRON ROD FOUND | | |
| | STONE BOUND FOUND | | |
| | CONCRETE BOUND FOUND | | |
| | STONE BOUND FOUND WITH DRILL HOLE | | |
| | CONCRETE BOUND FOUND WITH DRILL HOLE | | |
| | IRON PIPE FOUND | | |
| | DRILL HOLE FOUND | | |

GENERAL NOTES, LEGEND, AND KEY PLAN

CITY OF SALEM, MASSACHUSETTS
DEPARTMENT OF PUBLIC WORKS

CANAL STREET DRAINAGE,
SEWER & WATER IMPROVEMENTS
SALEM, MASSACHUSETTS

JOB NO.: 224404.02
DATE: JANUARY 25, 2013
SCALE: 1"=20'
SHEET: 2 OF 24

C-100



MATCHLINE TO SHEET C-201

40 Shattuck Road, Suite 110
Andover, Massachusetts 01810
866.702.6371 | www.woodardcurran.com



REV	ISSUED FOR BID	DESCRIPTION	DATE
			01-25-13

DESIGNED BY: HCP/SMK/MC CHECKED BY: DAW/RWS/MS
 DRAWN BY: HCP / B / CP


UTILITY IMPROVEMENT PLAN 1

CITY OF SALEM, MASSACHUSETTS
DEPARTMENT OF PUBLIC WORKS

CANAL STREET DRAINAGE,
SEWER & WATER IMPROVEMENTS
SALEM, MASSACHUSETTS

JOB NO.: 224404.02
DATE: JANUARY 25, 2013
SCALE: 1"=20'
SHEET: 3 OF 24

C-200

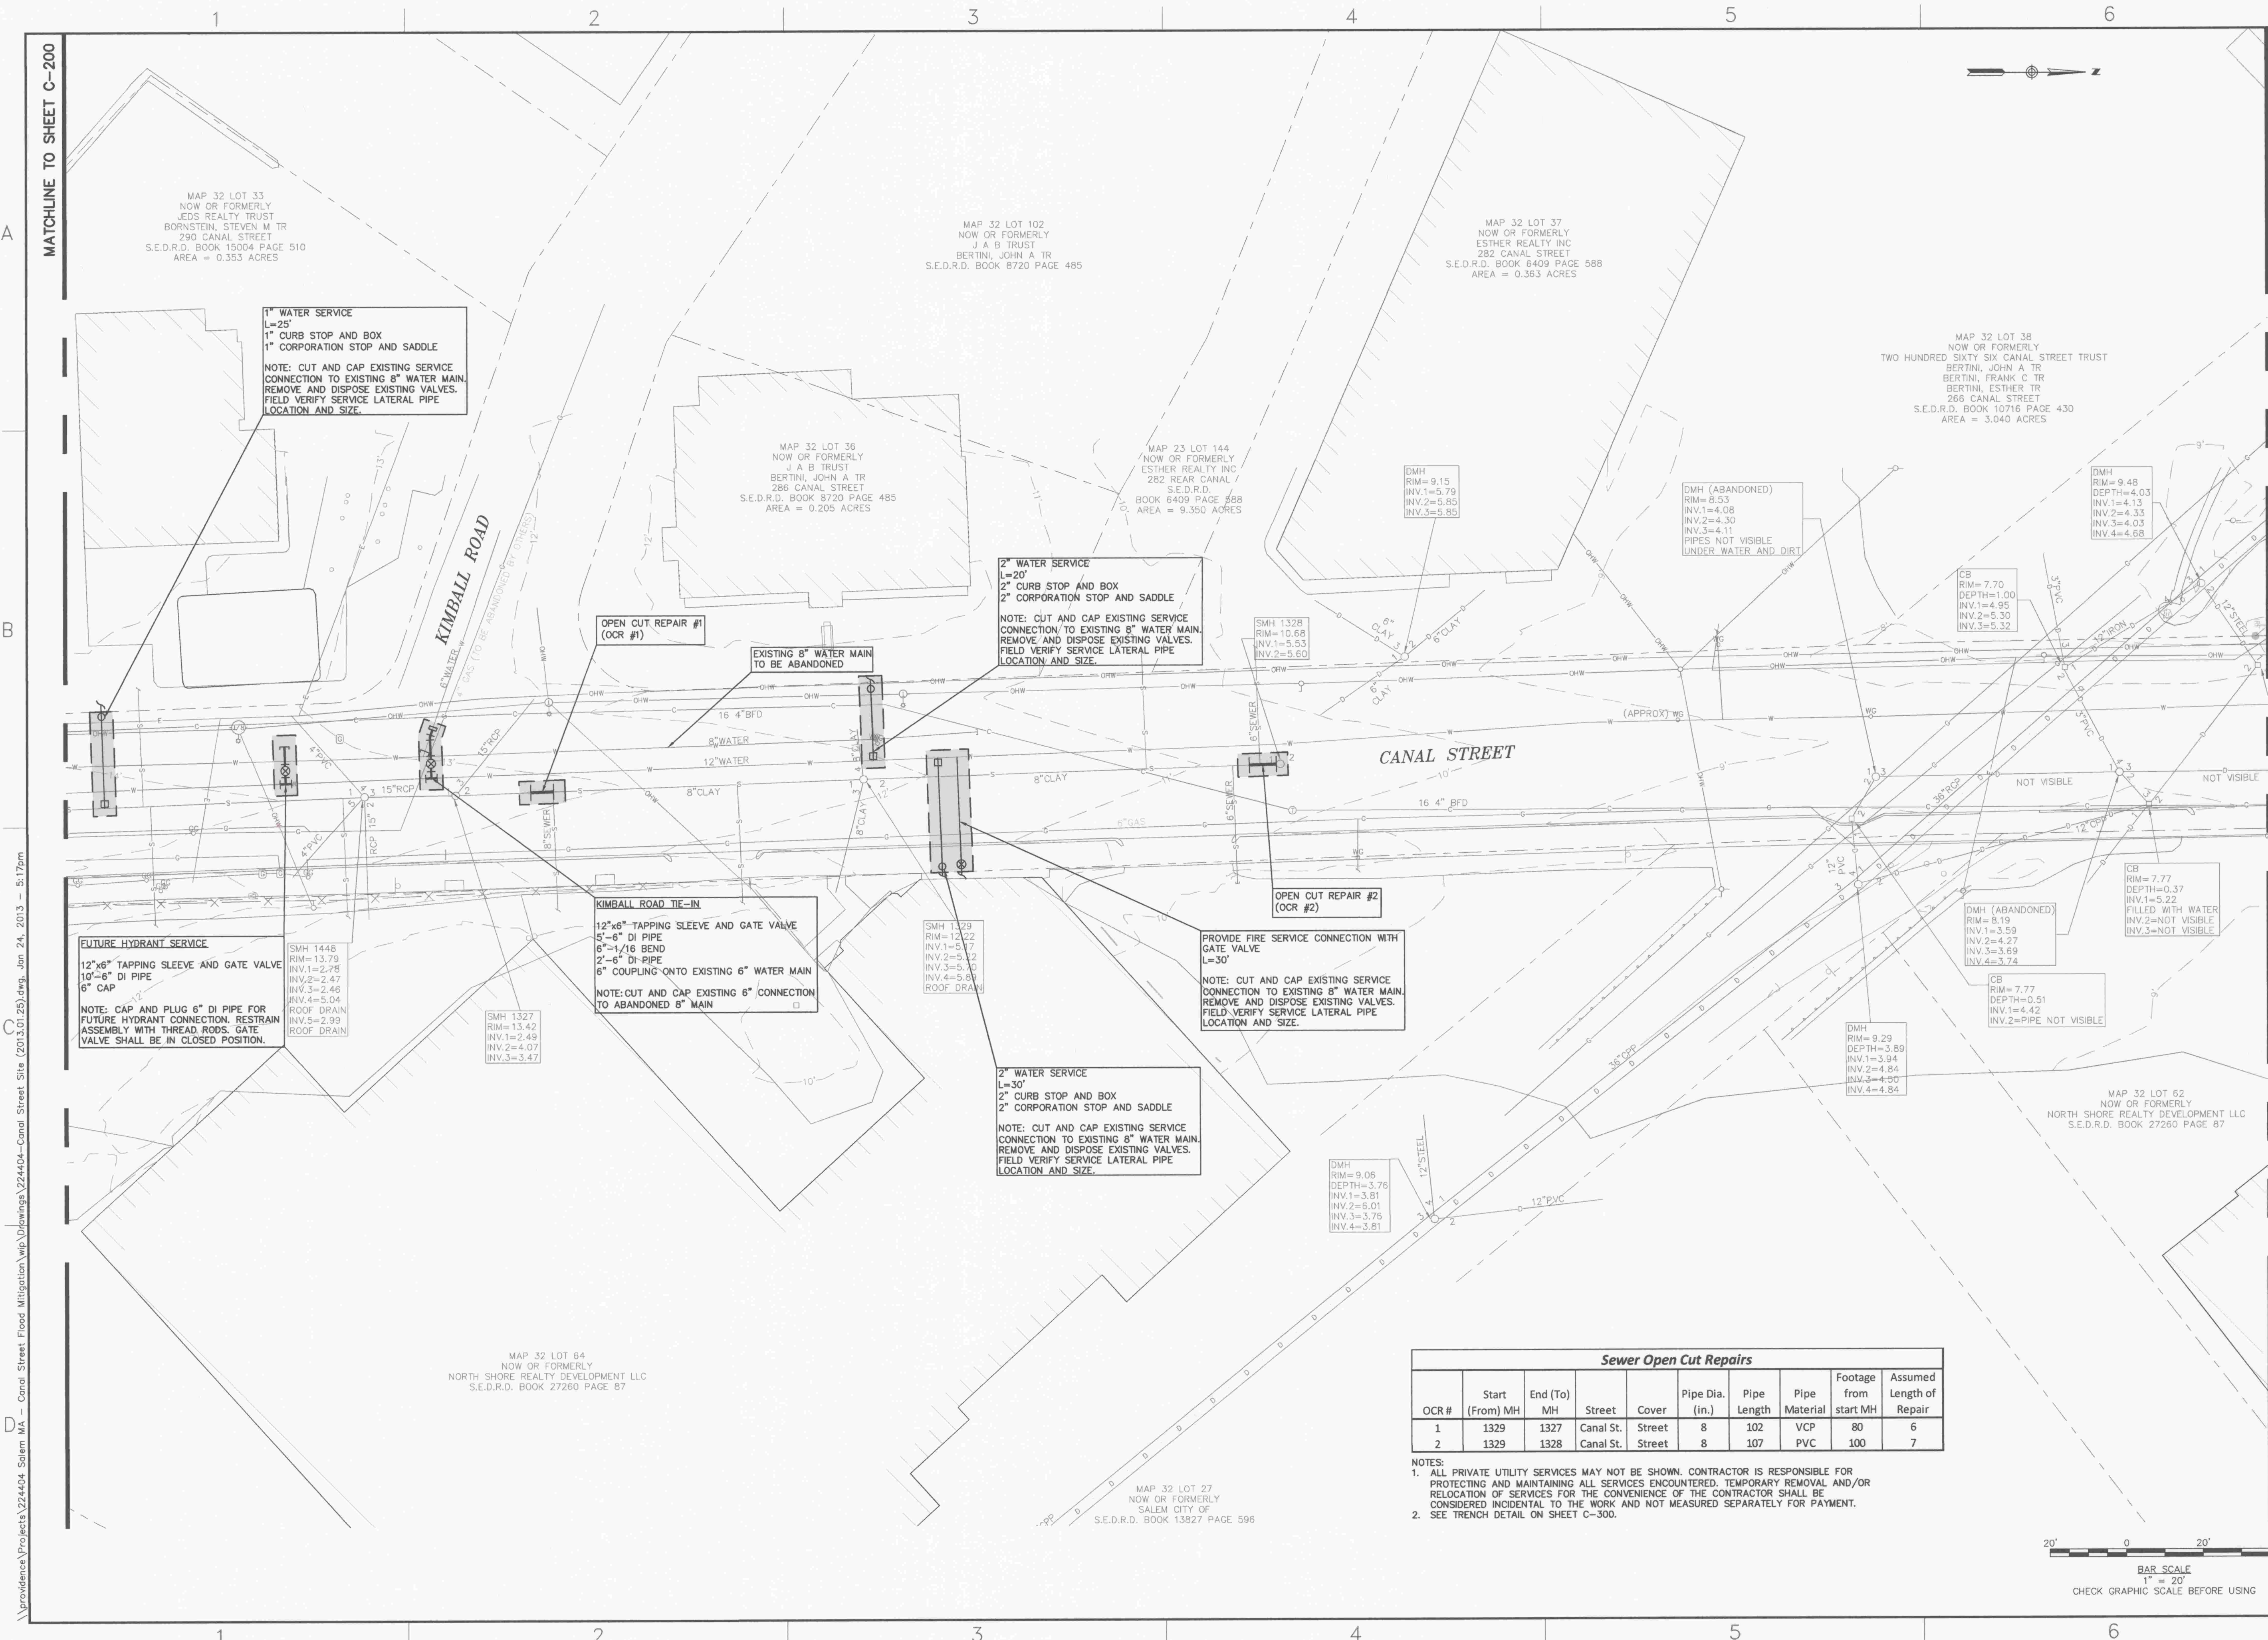

Sewer Open Cut Repairs									
OCR #	Start (From) MH	End (To) MH	Street	Cover	Pipe Dia. (in.)	Pipe Length	Pipe Material	Footage from start MH	Assumed Length of Repair
1	1329	1327	Canal St.	Street	8	102	VCP	80	6
2	1329	1328	Canal St.	Street	8	107	PVC	100	7


- NOTES:
- ALL PRIVATE UTILITY SERVICES MAY NOT BE SHOWN. CONTRACTOR IS RESPONSIBLE FOR PROTECTING AND MAINTAINING ALL SERVICES ENCOUNTERED. TEMPORARY REMOVAL AND/OR RELOCATION OF SERVICES FOR THE CONVENIENCE OF THE CONTRACTOR SHALL BE CONSIDERED INCIDENTAL TO THE WORK AND NOT MEASURED SEPARATELY FOR PAYMENT.
 - SEE TRENCH DETAIL ON SHEET C-300.

MATCHLINE TO SHEET C-202



40 Shattuck Road, Suite 110
Andover, Massachusetts 01810
866.702.6371 | www.woodardcurran.com

COMMITMENT & INTEGRITY DRIVE RESULTS

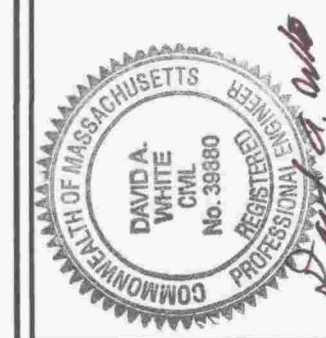

REV	DESCRIPTION	DATE
01-25-13	ISSUED FOR BID	

DESIGNED BY: HCP/SNK/MC CHECKED BY: DAW/RWS/MS
DRAWN BY: HCP/JB/GP


UTILITY IMPROVEMENT PLAN 2

CITY OF SALEM, MASSACHUSETTS
DEPARTMENT OF PUBLIC WORKS

CANAL STREET DRAINAGE,
SEWER & WATER IMPROVEMENTS
SALEM, MASSACHUSETTS


JOB NO.: 224404.02
DATE: JANUARY 25, 2013
SCALE: 1" = 20'
SHEET: 4 OF 24

C-201

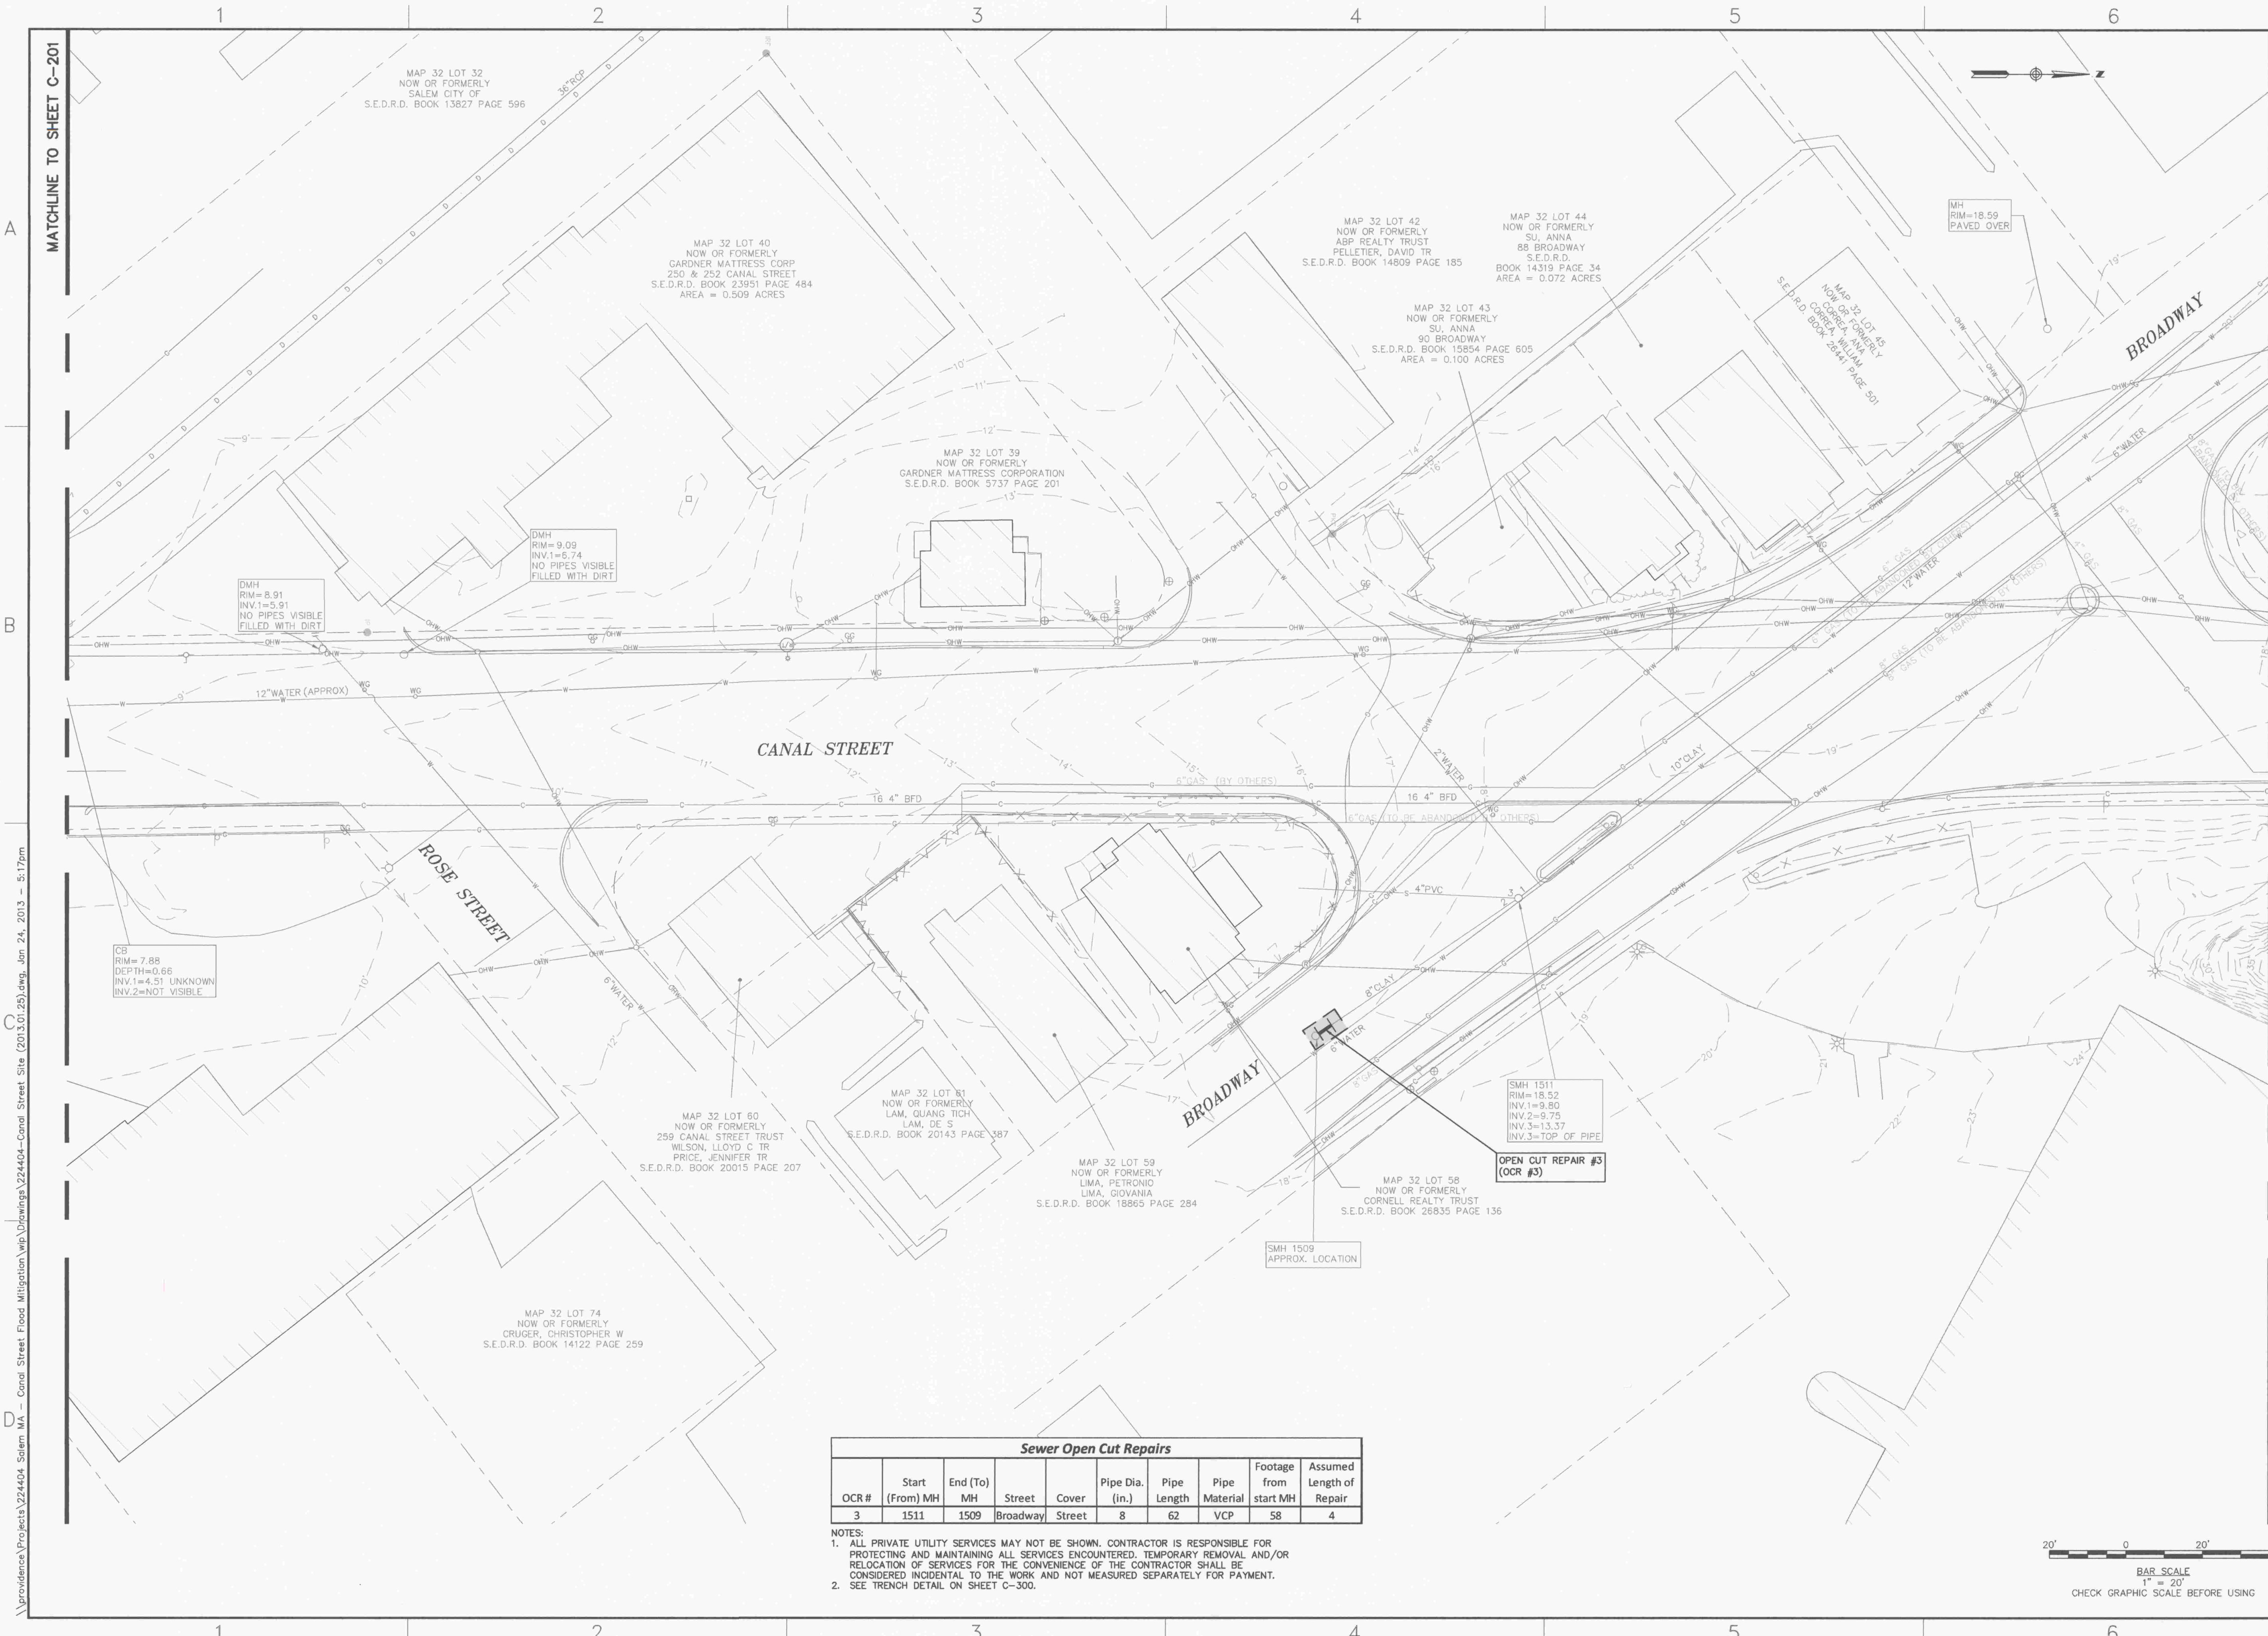

Sewer Open Cut Repairs								
OCR #	Start (From) MH	End (To) MH	Street	Cover	Pipe Dia. (in.)	Pipe Length	Pipe Material	Footage from start MH Assumed Length of Repair
3	1511	1509	Broadway	Street	8	62	VCP	58 4

NOTES:
1. ALL PRIVATE UTILITY SERVICES MAY NOT BE SHOWN. CONTRACTOR IS RESPONSIBLE FOR PROTECTING AND MAINTAINING ALL SERVICES ENCOUNTERED. TEMPORARY REMOVAL AND/OR RELOCATION OF SERVICES FOR THE CONVENIENCE OF THE CONTRACTOR SHALL BE CONSIDERED INCIDENTAL TO THE WORK AND NOT MEASURED SEPARATELY FOR PAYMENT.
2. SEE TRENCH DETAIL ON SHEET C-300.

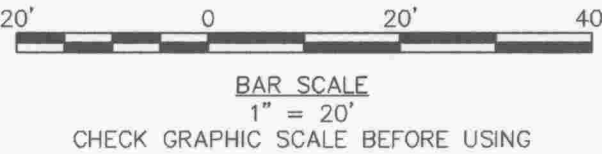

MATCHLINE TO SHEET C-201

MATCHLINE TO SHEET C-203

40 Shattuck Road, Suite 110
Andover, Massachusetts 01810
866.702.6371 | www.woodardcurran.com

WOODARD & CURRAN

COMMITMENT & INTEGRITY DRIVE RESULTS
THIS DOCUMENT IS THE PROPERTY OF WOODARD & CURRAN, INC. AND ITS CLIENT. REPRODUCTION OR MODIFICATION WITHOUT WRITTEN PERMISSION IS PROHIBITED.

REV	ISSUED FOR BID	DESCRIPTION	DATE
			01-25-13

DESIGNED BY: HCP/SNK/MC CHECKED BY: DAM/RWS/MS
DRAWN BY: HCP/JB/GP

CITY OF SALEM, MASSACHUSETTS
DEPARTMENT OF PUBLIC WORKS

CANAL STREET DRAINAGE,
SEWER & WATER IMPROVEMENTS
SALEM, MASSACHUSETTS

JOB NO.: 224404.02
DATE: JANUARY 25, 2013
SCALE: 1"=20'
SHEET: 5 OF 24

C-202

MATCHLINE TO SHEET C-202

MATCHLINE TO SHEET C-204

Sewer Open Cut Repairs								
OCR #	Start (From) MH	End (To) MH	Street	Cover	Pipe Dia. (in.)	Pipe Length	Pipe Material	Footage from start MH
4	1397	1398	Canal St.	Street	8	275	VCP	150
5	1397	1398	Canal St.	Street	8	275	VCP	80

- NOTES:
1. ALL PRIVATE UTILITY SERVICES MAY NOT BE SHOWN. CONTRACTOR IS RESPONSIBLE FOR PROTECTING AND MAINTAINING ALL SERVICES ENCOUNTERED. TEMPORARY REMOVAL AND/OR RELOCATION OF SERVICES FOR THE CONVENIENCE OF THE CONTRACTOR SHALL BE CONSIDERED INCIDENTAL TO THE WORK AND NOT MEASURED SEPARATELY FOR PAYMENT.
 2. SEE TRENCH DETAIL ON SHEET C-300.

40 Shattuck Road, Suite 110
Andover, Massachusetts 01810
866.702.6371 | www.woodardcurran.com

WOODARD & CURRAN

COMMITMENT & INTEGRITY DRIVE RESULTS

THIS DOCUMENT IS THE PROPERTY OF WOODARD & CURRAN, INC. AND ITS CLIENT. REPRODUCTION OR MODIFICATION WITHOUT WRITTEN PERMISSION IS PROHIBITED.



REV	DESCRIPTION	DATE
01-25-13	ISSUED FOR BID	
DESIGNED BY: HCP/SWK/M/C	CHECKED BY: DAW/RWS/NS	
DRAWN BY: HCP/JB/GP		


UTILITY IMPROVEMENT PLAN 4

CITY OF SALEM, MASSACHUSETTS
DEPARTMENT OF PUBLIC WORKS



CANAL STREET DRAINAGE,
SEWER & WATER IMPROVEMENTS
SALEM, MASSACHUSETTS

JOB NO.: 224404.02
DATE: JANUARY 25, 2013
SCALE: 1"=20'
SHEET: 6 OF 24

C-203

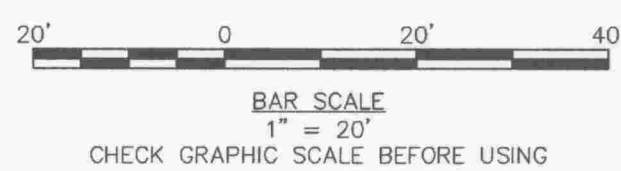



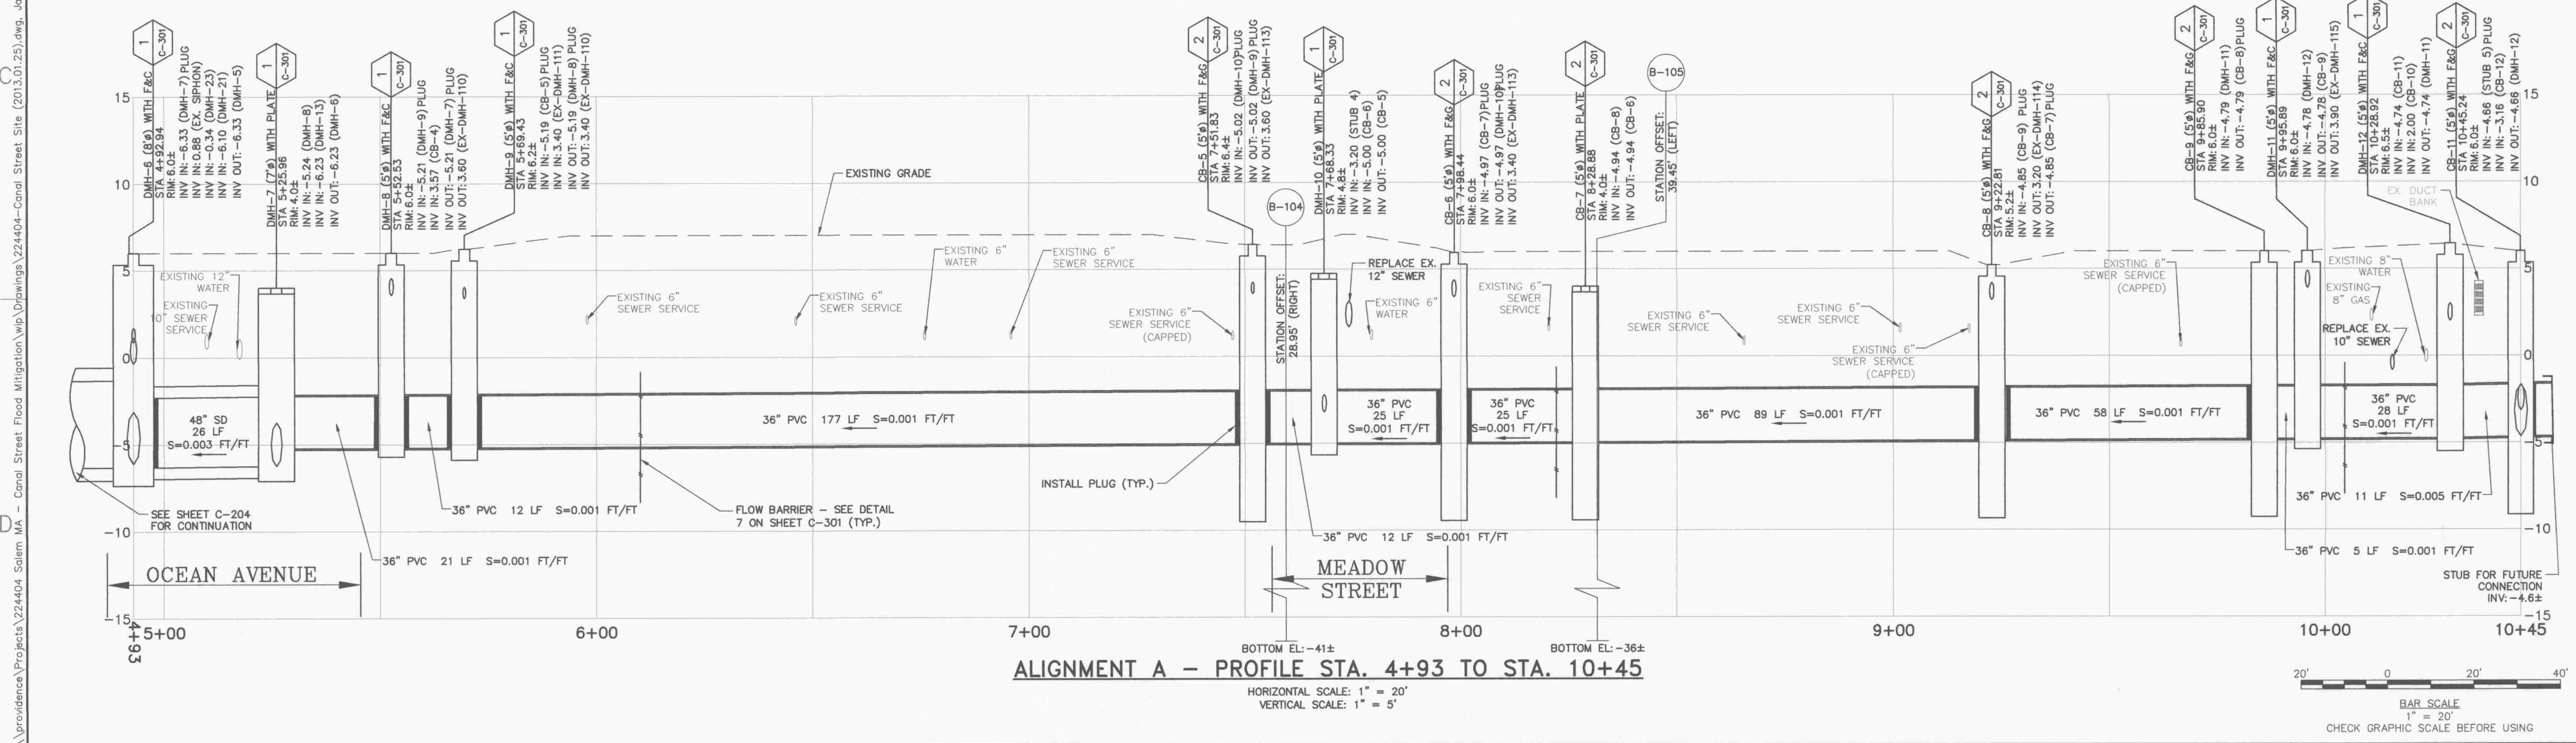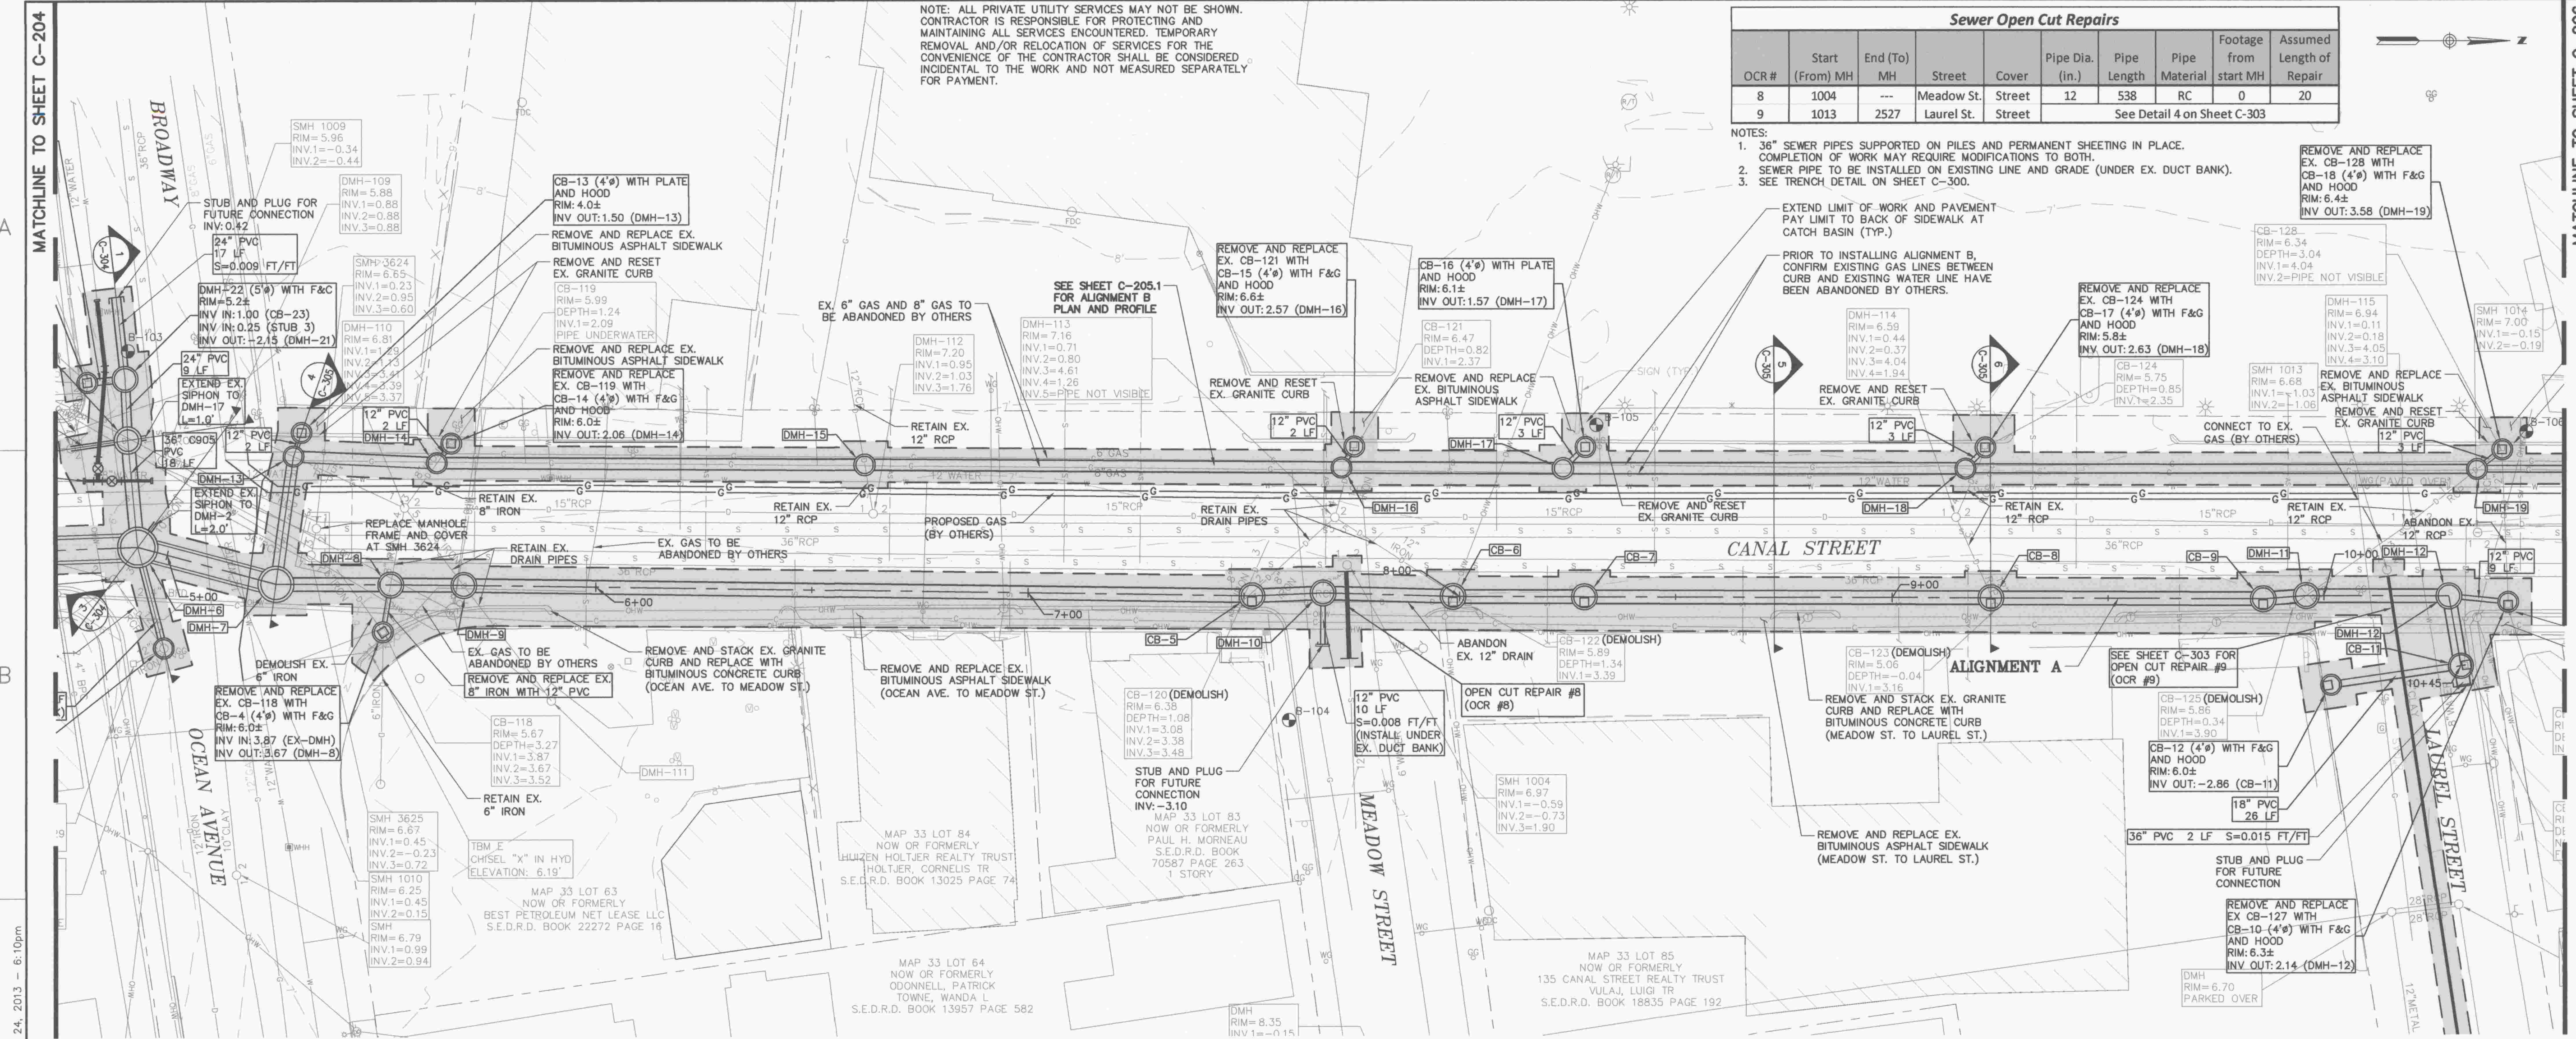

WOODARD & CURRAN
40 Shattuck Road, Suite 110
Andover, Massachusetts 01810
866.702.6371 | www.woodardcurran.com

COMMITMENT & INTEGRITY DRIVE RESULTS

DAVID WHITE
REGISTERED PROFESSIONAL ENGINEER
No. 33660
State of Massachusetts

DESIGNED BY: HCP/SNK/NC
CHECKED BY: DAN/PWS/MS
DATE: 01-25-13
ISSUED FOR BID
REV: 1
DRAWN BY: HCP/JB/GP


UTILITY IMPROVEMENT PLAN 6
DRAINAGE ALIGNMENT A
STA 4+93 TO 10+45

CITY OF SALEM, MASSACHUSETTS
DEPARTMENT OF PUBLIC WORKS

CANAL STREET DRAINAGE,
SEWER & WATER IMPROVEMENTS
SALEM, MASSACHUSETTS

JOB NO.: 224404.02
DATE: JANUARY 25, 2013
SCALE: 1" = 20'
SHEET: 8 OF 24

C-205

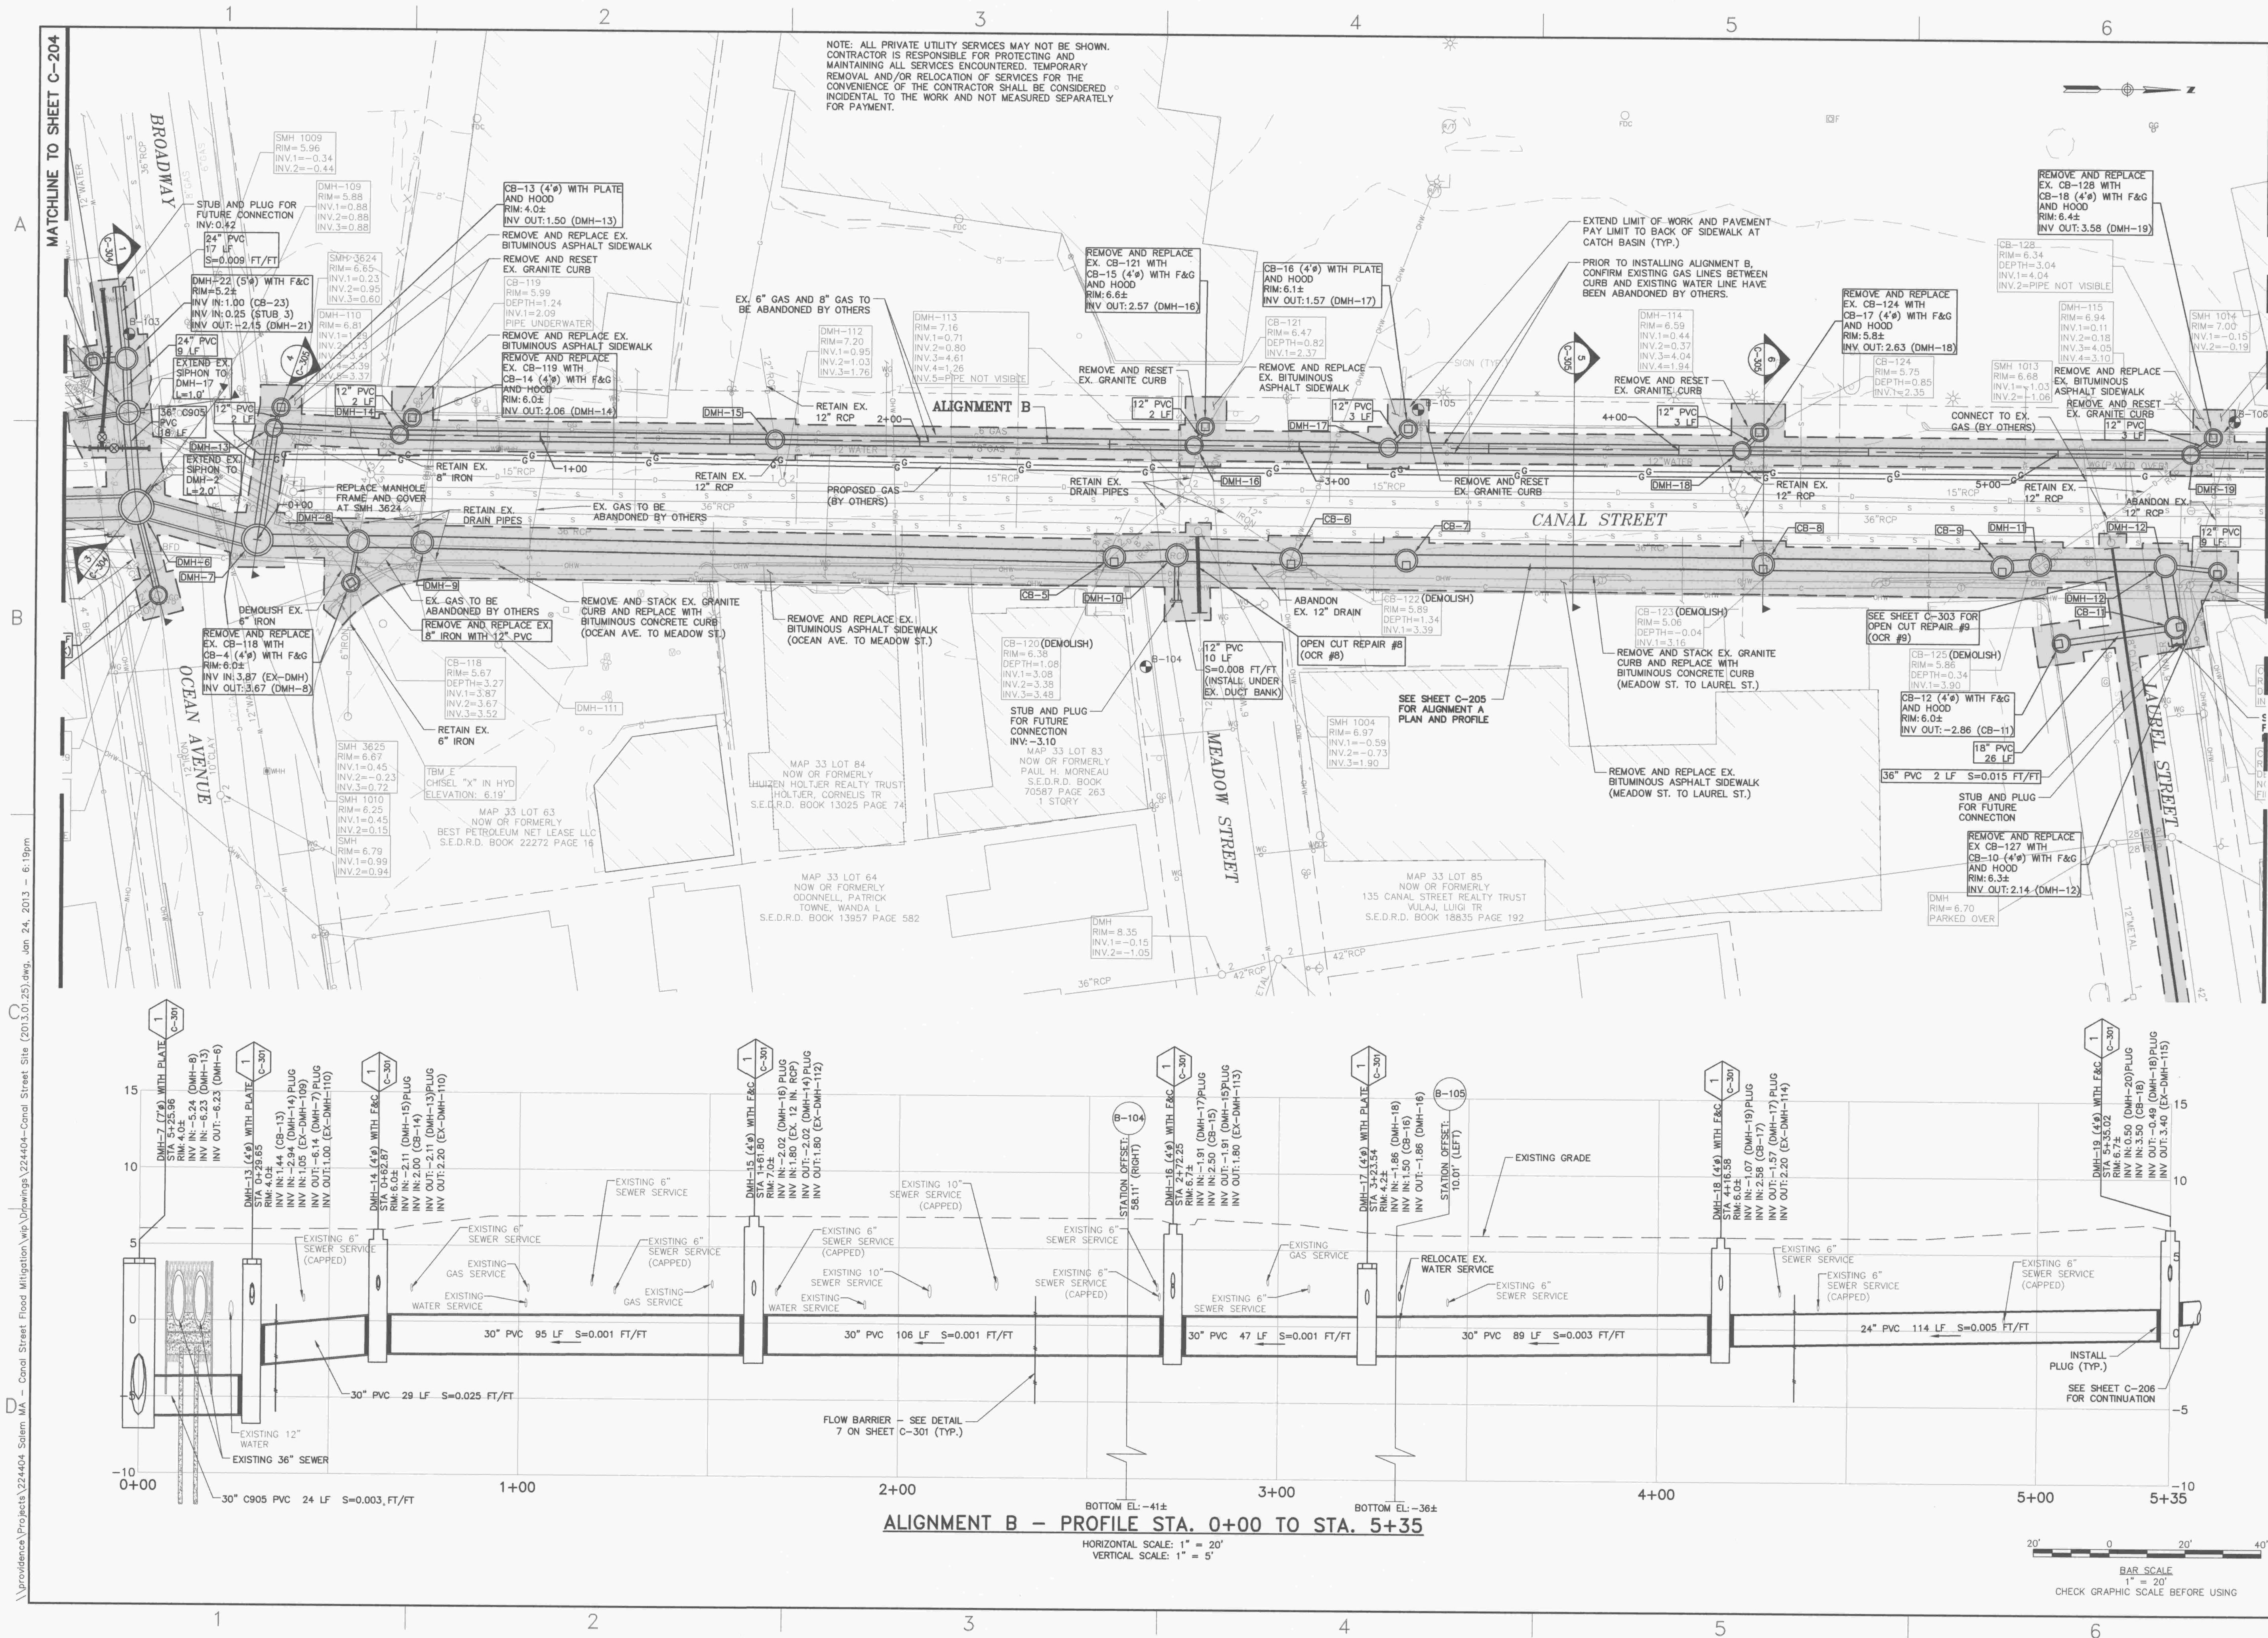

MATCHLINE TO SHEET C-206

MATCHLINE TO SHEET C-204

40 Shattuck Road, Suite 110
Andover, Massachusetts 01810
866.702.6371 | www.woodardcurran.com

WOODARD & CURRAN

THIS DOCUMENT IS THE PROPERTY OF WOODARD & CURRAN, INC. AND ITS CLIENT. REPRODUCTION OR MODIFICATION WITHOUT WRITTEN PERMISSION IS PROHIBITED.

REV	DATE	DESCRIPTION
01-25-13		

ISSUED FOR BID

DESIGNED BY: HCP/SNK/MC CHECKED BY: DAW/RWS/MS

DRAWN BY: HCP/JB/CP

UTILITY IMPROVEMENT PLAN 7
DRAINAGE ALIGNMENT B
STA 0+00 TO 5+35

CITY OF SALEM, MASSACHUSETTS
DEPARTMENT OF PUBLIC WORKS

CANAL STREET DRAINAGE,
SEWER & WATER IMPROVEMENTS
SALEM, MASSACHUSETTS

JOB NO.: 224404.02
DATE: JANUARY 25, 2013
SCALE: 1" = 20'
SHEET: 9 OF 24

C-205.1



20' 0 20' 40'

BAR SCALE
1" = 20'
CHECK GRAPHIC SCALE BEFORE USING

NOTE: 36" SEWER PIPES SUPPORTED ON PILES AND PERMANENT SHEETING IN PLACE. COMPLETION OF WORK MAY REQUIRE MODIFICATIONS TO BOTH.

CANAL STREET DRAINAGE,
SEWER & WATER IMPROVEMENTS
SALEM, MASSACHUSETTS

JOB NO.: 224404.02
DATE: JANUARY 25, 2013
SCALE: 1"=20'
SHEET: 10 OF 24

C-206

MATCHLINE TO SHEET C-206

MATCHLINE TO SHEET C-208

Sewer Open Cut Repairs									
OCR #	Start (From) MH	End (To) MH	Street	Cover	Pipe Dia. (in.)	Pipe Length	Pipe Material	Footage from start MH	Assumed Length of Repair
11	1020	1017	Canal St.	Street	36	170	RC	32	4
12	3622	1135	Canal St.	Street	36	217	RC	51	4
13	SEE DETAIL ON SHEET C-303								

NOTE: 36" SEWER PIPES SUPPORTED ON PILES AND PERMANENT SHEETING IN PLACE. COMPLETION OF WORK MAY REQUIRE MODIFICATIONS TO BOTH.

NOTES:

1. LOCATION AND SHAPE OF SOUTH RIVER CONDUIT IS APPROXIMATE. CONTRACTOR IS RESPONSIBLE FOR VERIFICATION OF ACTUAL FIELD CONDITIONS.
2. STATIONING INDICATED IS BASED ON STATIONING PAINTED ON THE WEST WALL INSIDE THE CONDUIT, AND IS APPROXIMATE ONLY. STATIONING IS PAINTED AT 10 FOOT INTERVALS AND INCLUDES DISCREPANCIES SUCH AS REPEATED STATIONS AT SOME LOCATIONS. STATIONING INDICATED DOES NOT ACCURATELY REFLECT DIMENSIONING ALONG THE ROADWAY SURFACE. THE CONTRACTOR SHALL FIELD VERIFY THE LOCATION OF EACH REPAIR AREA WITH THE ENGINEER PRIOR TO COMMENCING WORK IN EACH AREA.
3. CONTRACTOR IS RESPONSIBLE FOR ALL LOCAL, STATE, AND FEDERAL APPLICABLE SAFETY REQUIREMENTS FOR ALL PARTIES WHEN ENTERING CONFINED SPACES DURING CONSTRUCTION.
4. ALL PRIVATE UTILITY SERVICES MAY NOT BE SHOWN. CONTRACTOR IS RESPONSIBLE FOR PROTECTING AND MAINTAINING ALL SERVICES ENCOUNTERED. TEMPORARY REMOVAL AND/OR RELOCATION OF SERVICES FOR THE CONVENIENCE OF THE CONTRACTOR SHALL BE CONSIDERED INCIDENTAL TO THE WORK AND NOT MEASURED SEPARATELY FOR PAYMENT.
5. SEE STRUCTURAL DETAILS ON SHEET C-400 TO C-402.



40 Shattuck Road, Suite 110
Andover, Massachusetts 01810
866.702.6371 | www.woodardcurran.com

WOODARD & CURRAN

COMMITMENT & INTEGRITY DRIVE RESULTS

DAVID A. WHITE
Professional Engineer
No. 03680
1/25/10

--	--	


UTILITY IMPROVEMENT PLAN 9

CITY OF SALEM, MASSACHUSETTS
DEPARTMENT OF PUBLIC WORKS

CANAL STREET DRAINAGE,
SEWER & WATER IMPROVEMENTS
SALEM, MASSACHUSETTS

JOB NO.: 224404.02
DATE: JANUARY 25, 2013
SCALE: 1"=20'
SHEET: 11 OF 24

C-207

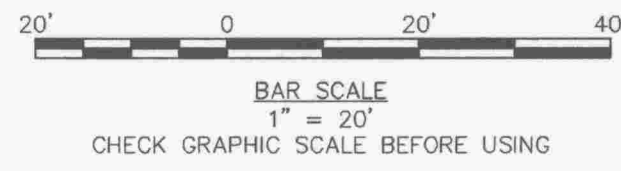


MATCHLINE TO SHEET C-207

MATCHLINE TO SHEET C-209

NOTES:

1. LOCATION AND SHAPE OF SOUTH RIVER CONDUIT IS APPROXIMATE. CONTRACTOR IS RESPONSIBLE FOR VERIFICATION OF ACTUAL FIELD CONDITIONS.
2. STATIONING INDICATED IS BASED ON STATIONING PAINTED ON THE WEST WALL INSIDE THE CONDUIT, AND IS APPROXIMATE ONLY. STATIONING IS PAINTED AT 10 FOOT INTERVALS AND INCLUDES DISCREPANCIES SUCH AS REPEATED STATIONING AT SOME LOCATIONS. STATIONING INDICATED DOES NOT ACCURATELY REFLECT DIMENSIONING ALONG THE ROADWAY SURFACE. THE CONTRACTOR SHALL FIELD VERIFY THE LOCATION OF EACH REPAIR AREA WITH THE ENGINEER PRIOR TO COMMENCING WORK IN EACH AREA.
3. CONTRACTOR IS RESPONSIBLE FOR ALL LOCAL, STATE, AND FEDERAL APPLICABLE SAFETY REQUIREMENTS FOR ALL PARITIES WHEN ENTERING CONFINED SPACES DURING CONSTRUCTION.
4. ALL PRIVATE UTILITY SERVICES MAY NOT BE SHOWN. CONTRACTOR IS RESPONSIBLE FOR PROTECTING AND MAINTAINING ALL SERVICES ENCOUNTERED. TEMPORARY REMOVAL AND/OR RELOCATION OF SERVICES FOR THE CONVENIENCE OF THE CONTRACTOR SHALL BE CONSIDERED INCIDENTAL TO THE WORK AND NOT MEASURED SEPARATELY FOR PAYMENT.
5. SEE STRUCTURAL DETAILS ON SHEET C-400 TO C-402.

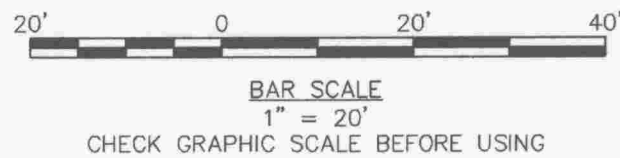

40 Shattuck Road, Suite 110
Andover, Massachusetts 01810
866.702.6371 | www.woodardcurran.com

WOODARD & CURRAN

COMMITMENT & INTEGRITY DRIVE RESULTS

THIS DOCUMENT IS THE PROPERTY OF WOODARD & CURRAN, INC. AND ITS CLIENT. REPRODUCTION OR MODIFICATION WITHOUT WRITTEN PERMISSION IS PROHIBITED.

COMMONWEALTH OF MASSACHUSETTS
DAVID A. WHITE
REGISTERED PROFESSIONAL ENGINEER
No. 36890
1/18/13

REV	DATE	DESCRIPTION
01-25-13		ISSUED FOR BID
		DESIGNED BY: HCP/SMK/MC CHECKED BY: DAW/RWS/MS
		DRAWN BY: HCP/AB/CP

UTILITY IMPROVEMENT PLAN 10

CITY OF SALEM, MASSACHUSETTS
DEPARTMENT OF PUBLIC WORKS

CANAL STREET DRAINAGE,
SEWER & WATER IMPROVEMENTS
SALEM, MASSACHUSETTS

JOB NO.: 224404.02
DATE: JANUARY 25, 2013
SCALE: 1"=20'
SHEET: 12 OF 24

C-208

MATCHLINE TO SHEET C-208


MATCHLINE TO SHEET C-210

Sewer Open Cut Repairs										
OCR #	Start (From) MH	End (To) MH	Street	Cover	Pipe Dia. (in.)	Pipe Length	Pipe Material	Footage from start MH	Assumed Length of Repair	
14	1027	1026	Lyme St.	Street	8	27	VCP	0	27	
15	1031	1030	Cypress St.	Street	8	52	VCP	0	4	

- NOTES:
- 36" SEWER PIPES SUPPORTED ON PILES AND PERMANENT SHEETING IN PLACE. COMPLETION OF WORK MAY REQUIRE MODIFICATIONS TO BOTH.
 - SEWER PIPE TO BE INSTALLED ON EXISTING LINE AND GRADE (UNDER EXISTING DUCT BANK AT OCR #14).
 - SEE TRENCH DETAIL ON SHEET C-300.

NOTES:

- LOCATION AND SHAPE OF SOUTH RIVER CONDUIT IS APPROXIMATE. CONTRACTOR IS RESPONSIBLE FOR VERIFICATION OF ACTUAL FIELD CONDITIONS.
- STATIONING INDICATED IS BASED ON STATIONING PAINTED ON THE WEST WALL INSIDE THE CONDUIT, AND IS APPROXIMATE ONLY. STATIONING IS PAINTED AT 10 FOOT INTERVALS AND INCLUDES DISCREPANCIES SUCH AS REPEATED STATIONS AT SOME LOCATIONS. STATIONING INDICATED DOES NOT ACCURATELY REFLECT DIMENSIONING ALONG THE ROADWAY SURFACE. THE CONTRACTOR SHALL FIELD VERIFY THE LOCATION OF EACH REPAIR AREA WITH THE ENGINEER PRIOR TO COMMENCING WORK IN EACH AREA.
- CONTRACTOR IS RESPONSIBLE FOR ALL LOCAL, STATE, AND FEDERAL APPLICABLE SAFETY REQUIREMENTS FOR ALL PARTIES WHEN ENTERING CONFINED SPACES DURING CONSTRUCTION.
- ALL PRIVATE UTILITY SERVICES MAY NOT BE SHOWN. CONTRACTOR IS RESPONSIBLE FOR PROTECTING AND MAINTAINING ALL SERVICES ENCOUNTERED. TEMPORARY REMOVAL AND/OR RELOCATION OF SERVICES FOR THE CONVENIENCE OF THE CONTRACTOR SHALL BE CONSIDERED INCIDENTAL TO THE WORK AND NOT MEASURED SEPARATELY FOR PAYMENT.
- SEE STRUCTURAL DETAILS ON SHEET C-400 TO C-402.

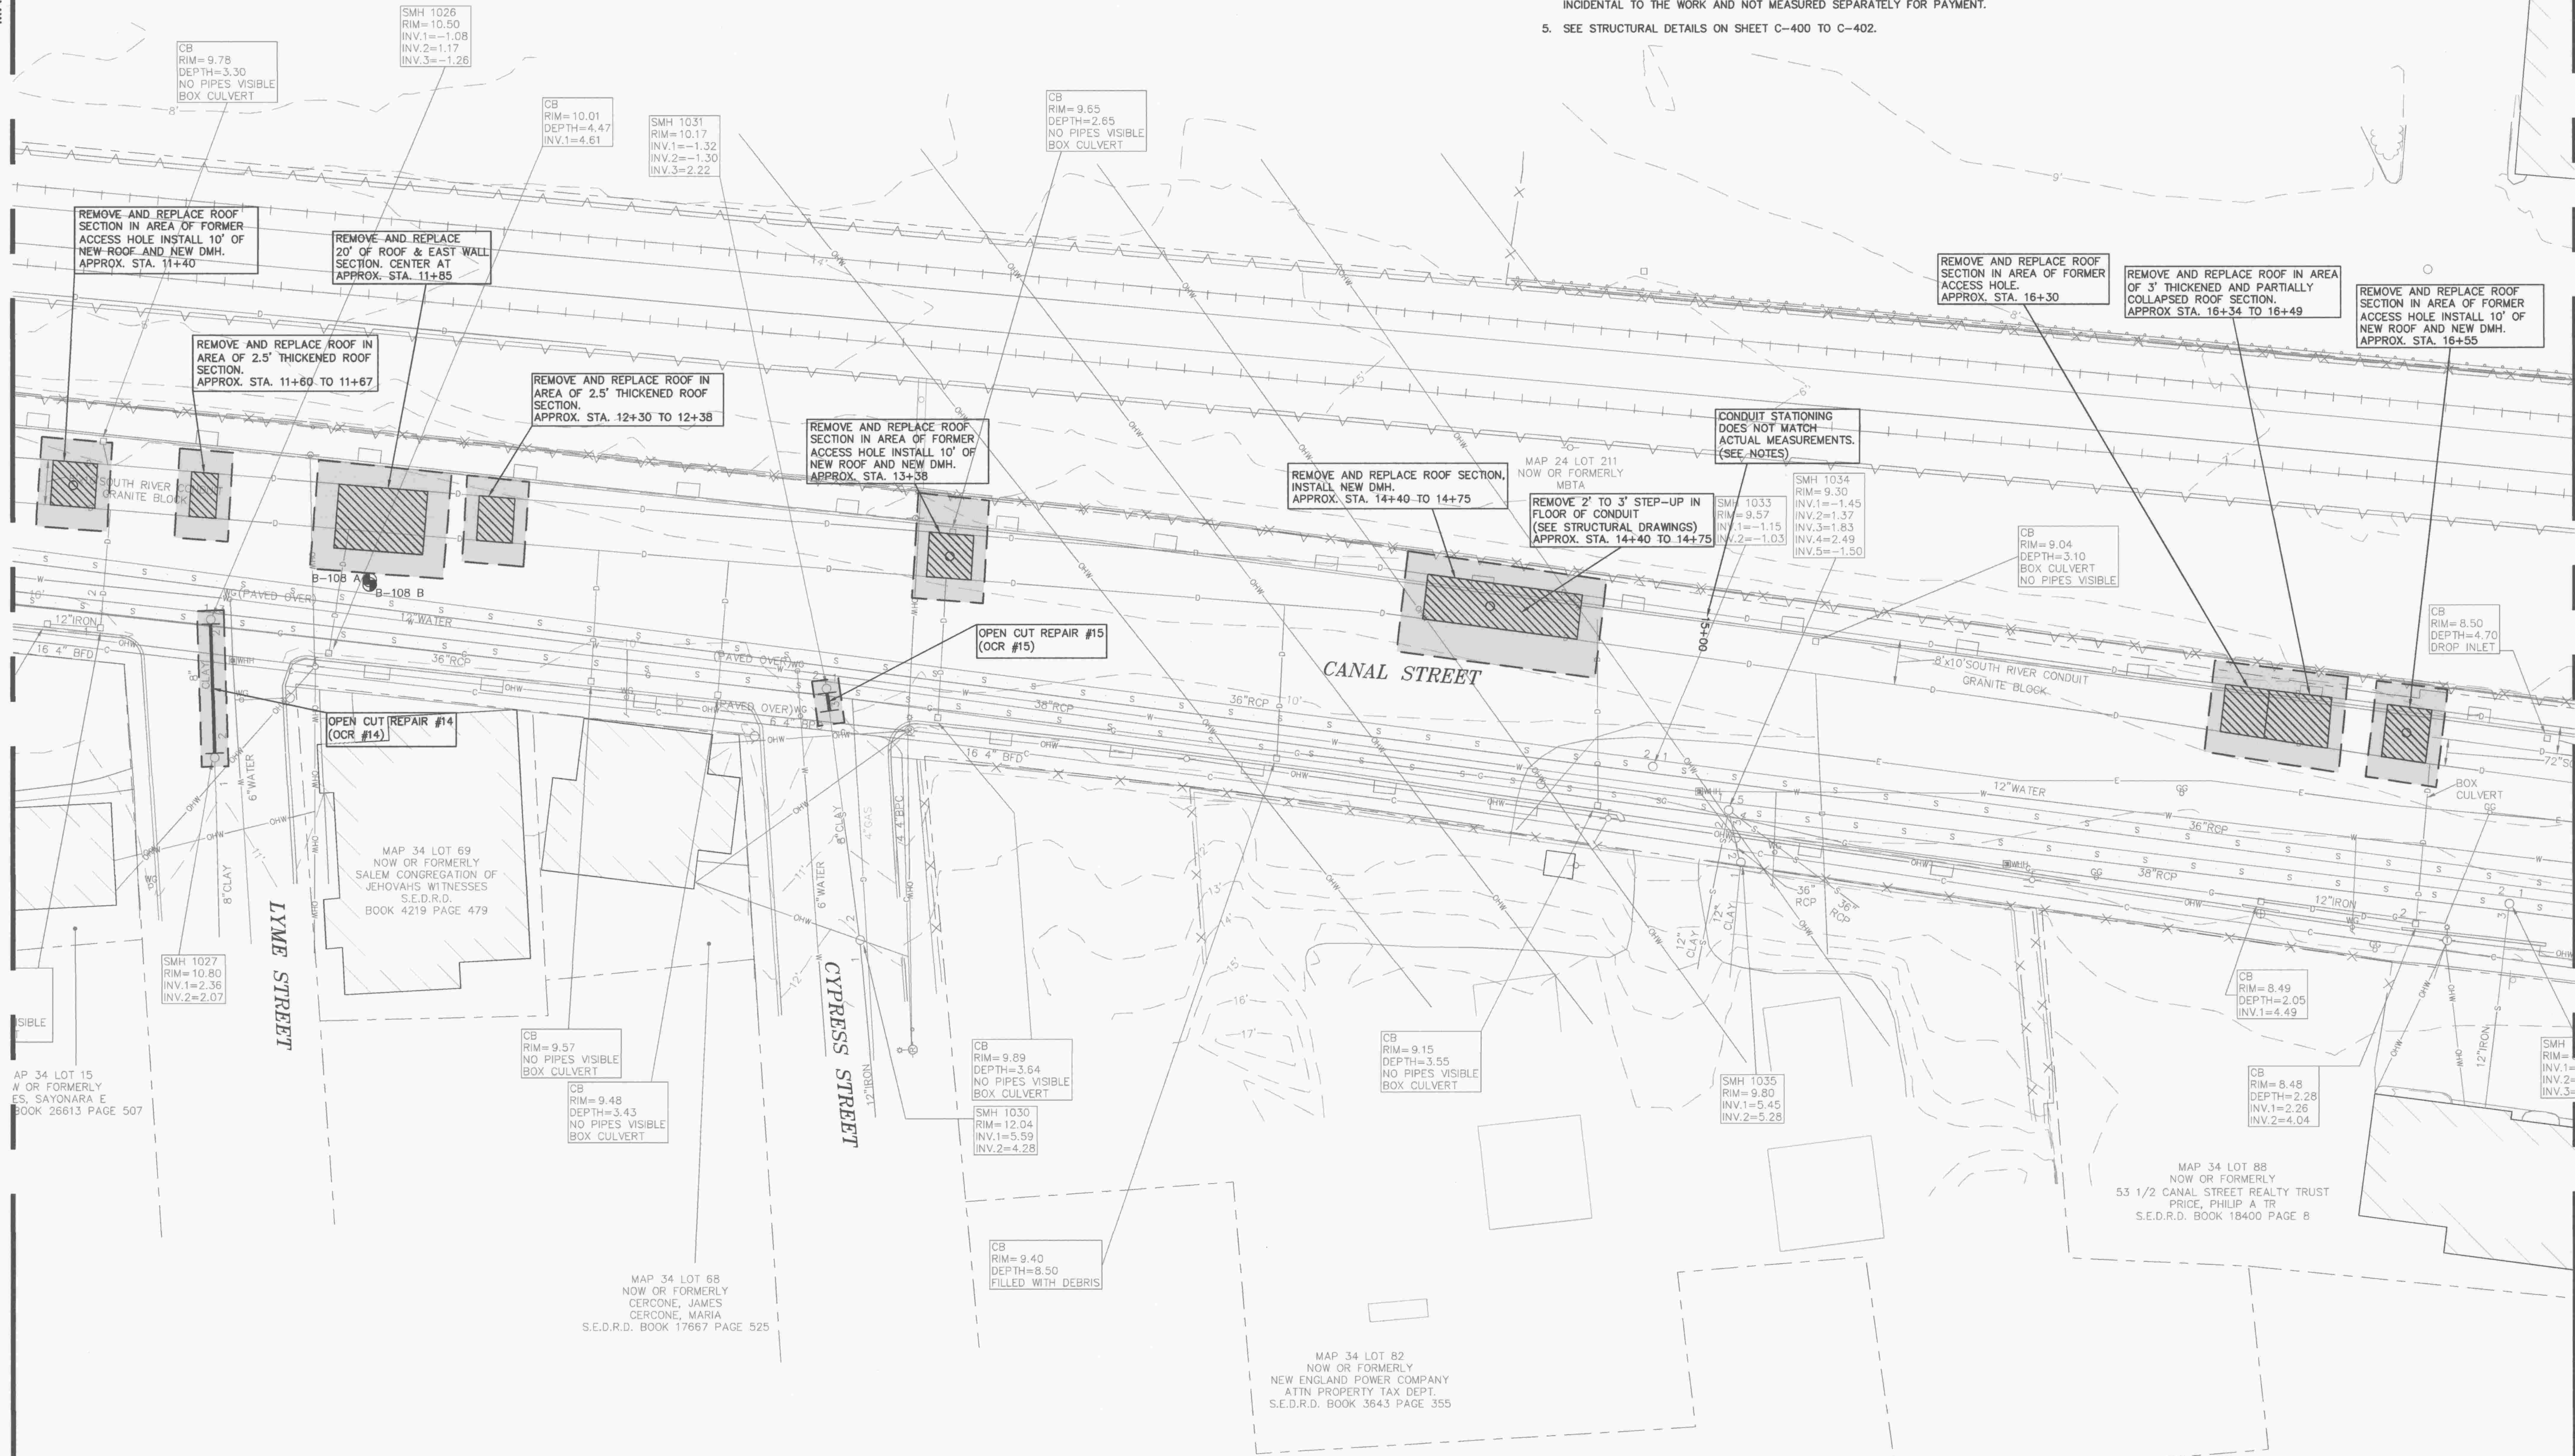

MATCHLINE TO SHEET C-209

MATCHLINE TO SHEET C-211

Sewer Open Cut Repairs									
OCR #	Start (From) MH	End (To) MH	Street	Cover	Pipe Dia. (in.)	Pipe Length	Pipe Material	Footage from start MH	Assumed Length of Repair
16	3658	1303	Pond St.	Street	8	212	VCP	32	4

- NOTES:
- 36" SEWER PIPES SUPPORTED ON PILES AND PERMANENT SHEETING IN PLACE. COMPLETION OF WORK MAY REQUIRE MODIFICATIONS TO BOTH.
 - ALL PRIVATE UTILITY SERVICES MAY NOT BE SHOWN. CONTRACTOR IS RESPONSIBLE FOR PROTECTING AND MAINTAINING ALL SERVICES ENCOUNTERED. TEMPORARY REMOVAL AND/OR RELOCATION OF SERVICES FOR THE CONVENIENCE OF THE CONTRACTOR SHALL BE CONSIDERED INCIDENTAL TO THE WORK AND NOT MEASURED SEPARATELY FOR PAYMENT.
 - SEE TRENCH DETAIL ON SHEET C-300.

40 Shattuck Road, Suite 110
Andover, Massachusetts 01810
866.702.6371 | www.woodardcurran.com

COMMITMENT & INTEGRITY DRIVE RESULTS



REV	DESCRIPTION	DATE
	ISSUED FOR BID	01-25-13

DESIGNED BY:	HCP/SK/MC	CHECKED BY:	DAW/RWS/MS
DRAWN BY:	HCP/AB/GP		

UTILITY IMPROVEMENT PLAN 12



CITY OF SALEM, MASSACHUSETTS
DEPARTMENT OF PUBLIC WORKS


CANAL STREET DRAINAGE,
SEWER & WATER IMPROVEMENTS
SALEM, MASSACHUSETTS

JOB NO.: 224404.02
DATE: JANUARY 25, 2013
SCALE: 1"=20'
SHEET: 14 OF 24

C-210

\\providence\Projects\224404 - Canal Street Flood Mitigation\wp\Drawings\224404-Canal Street Site (20130125).dwg, Jan 24, 2013 - 5:20pm

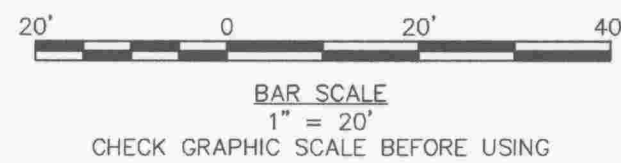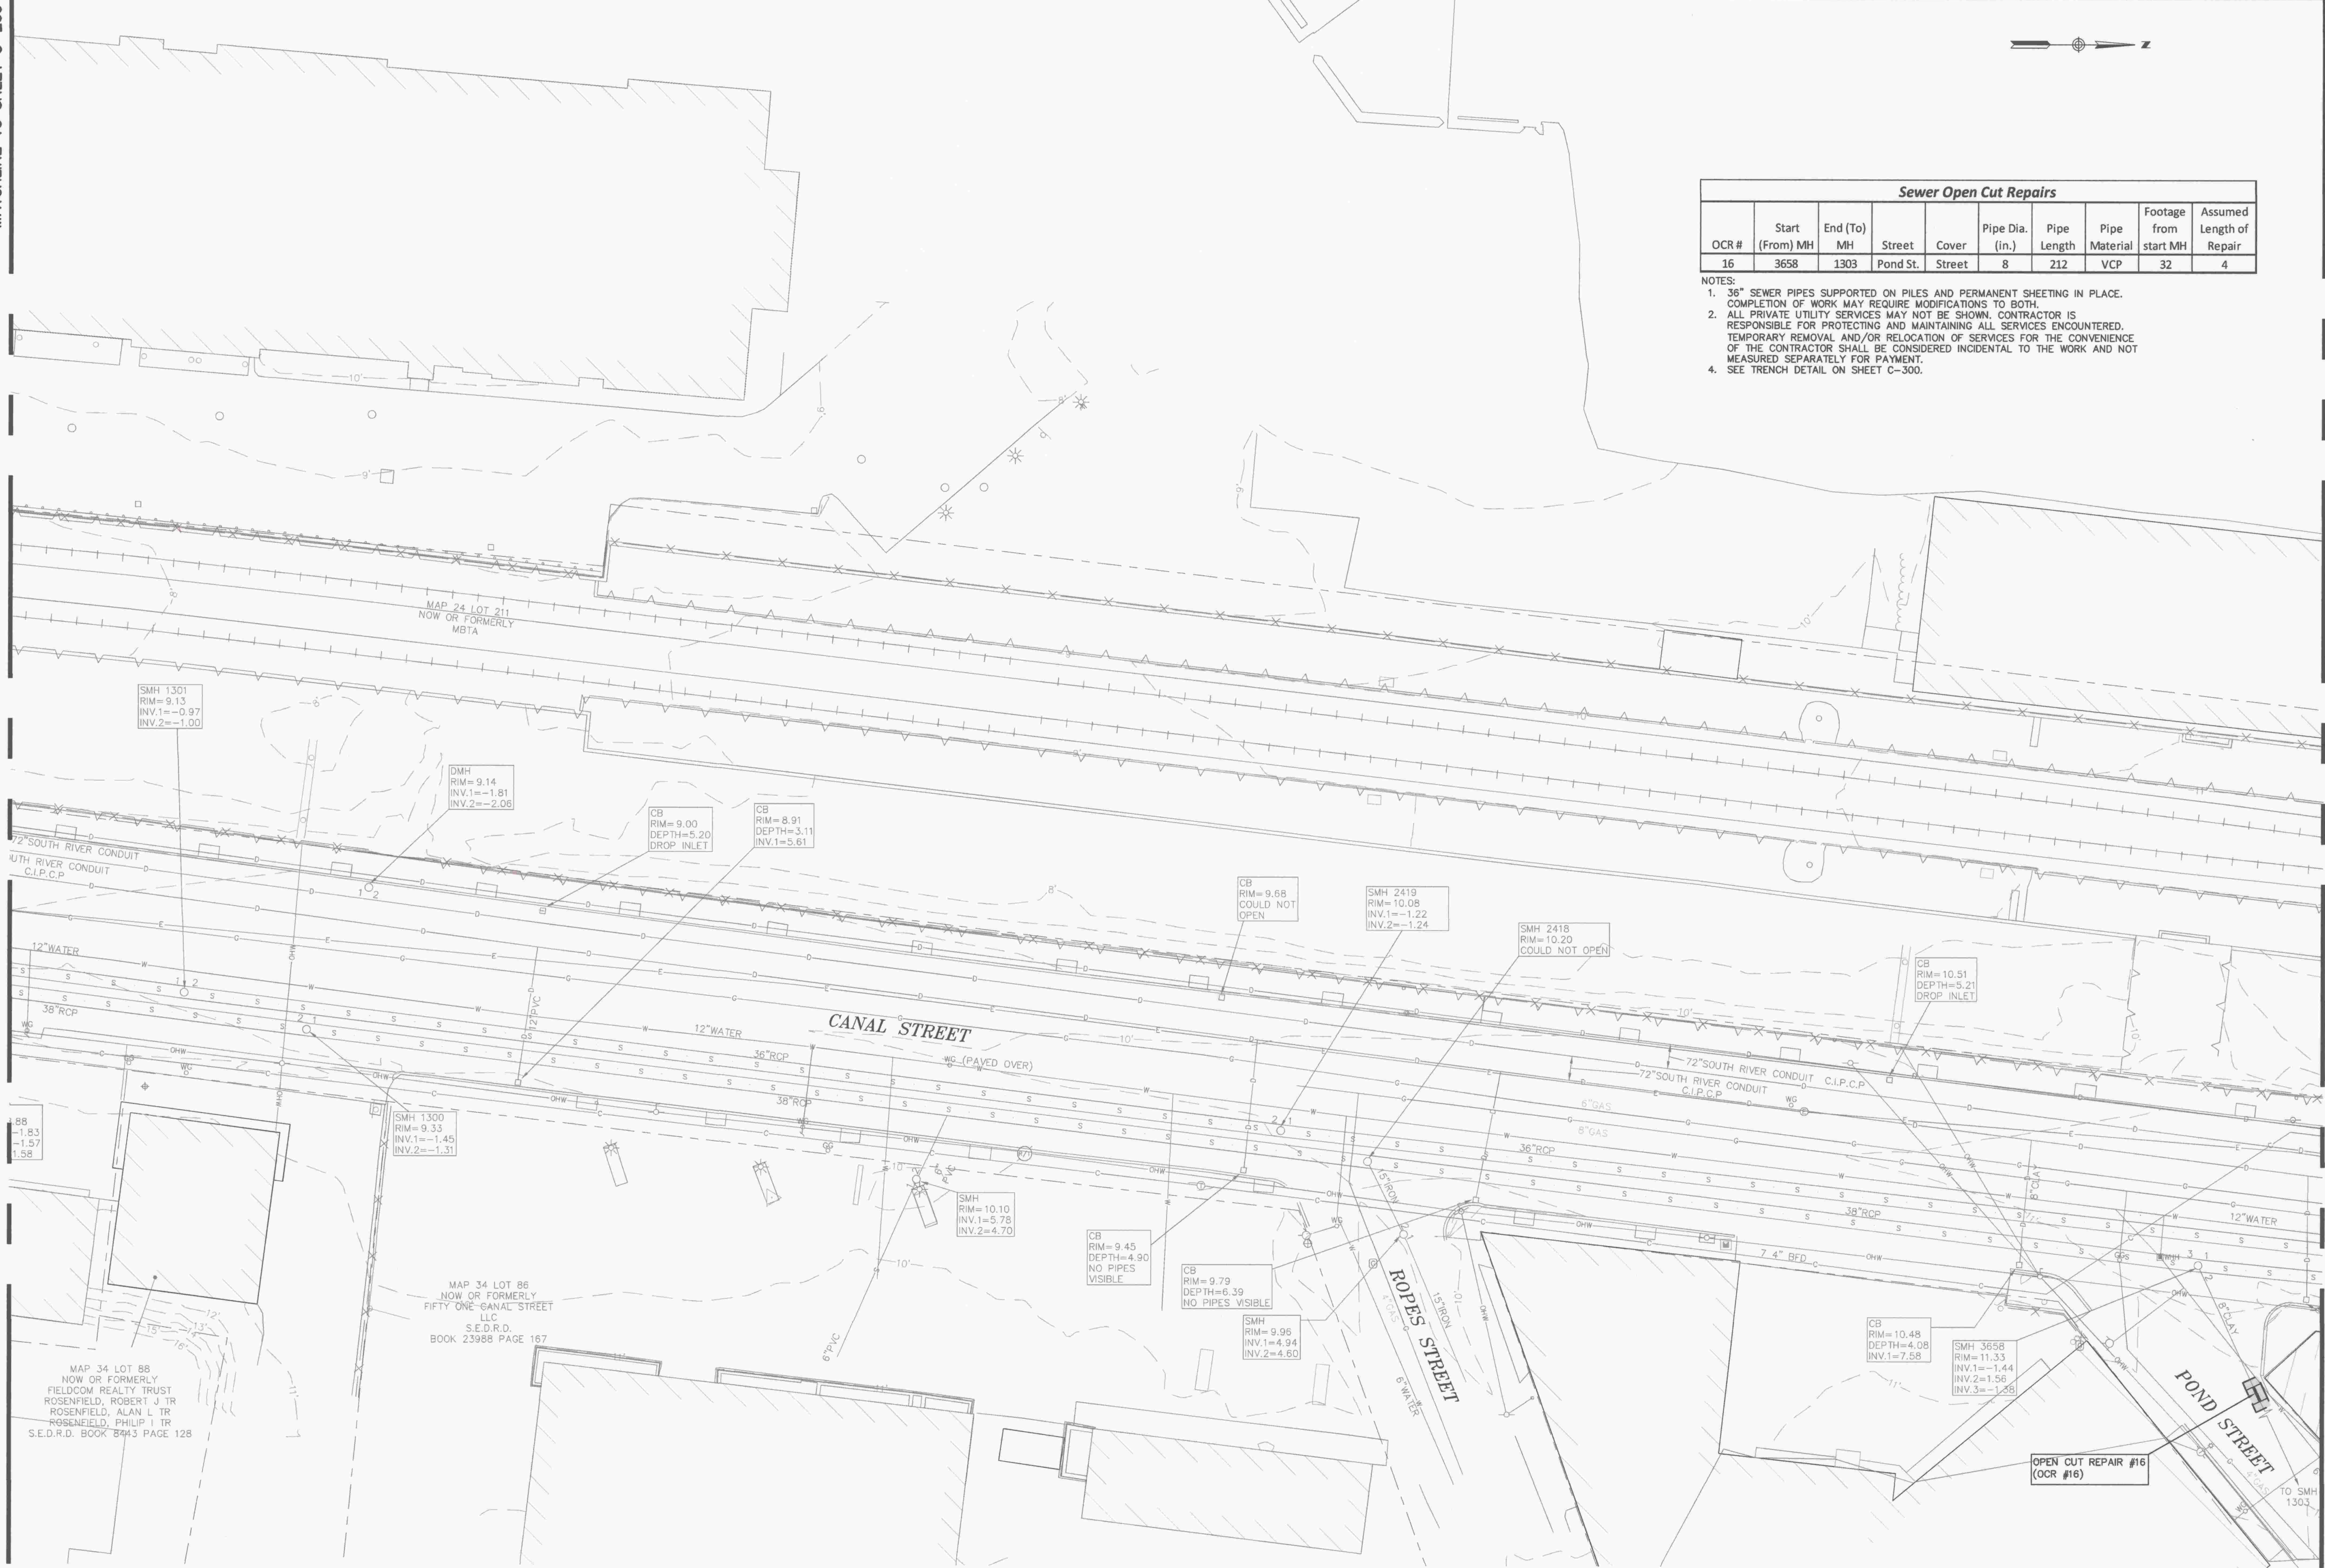

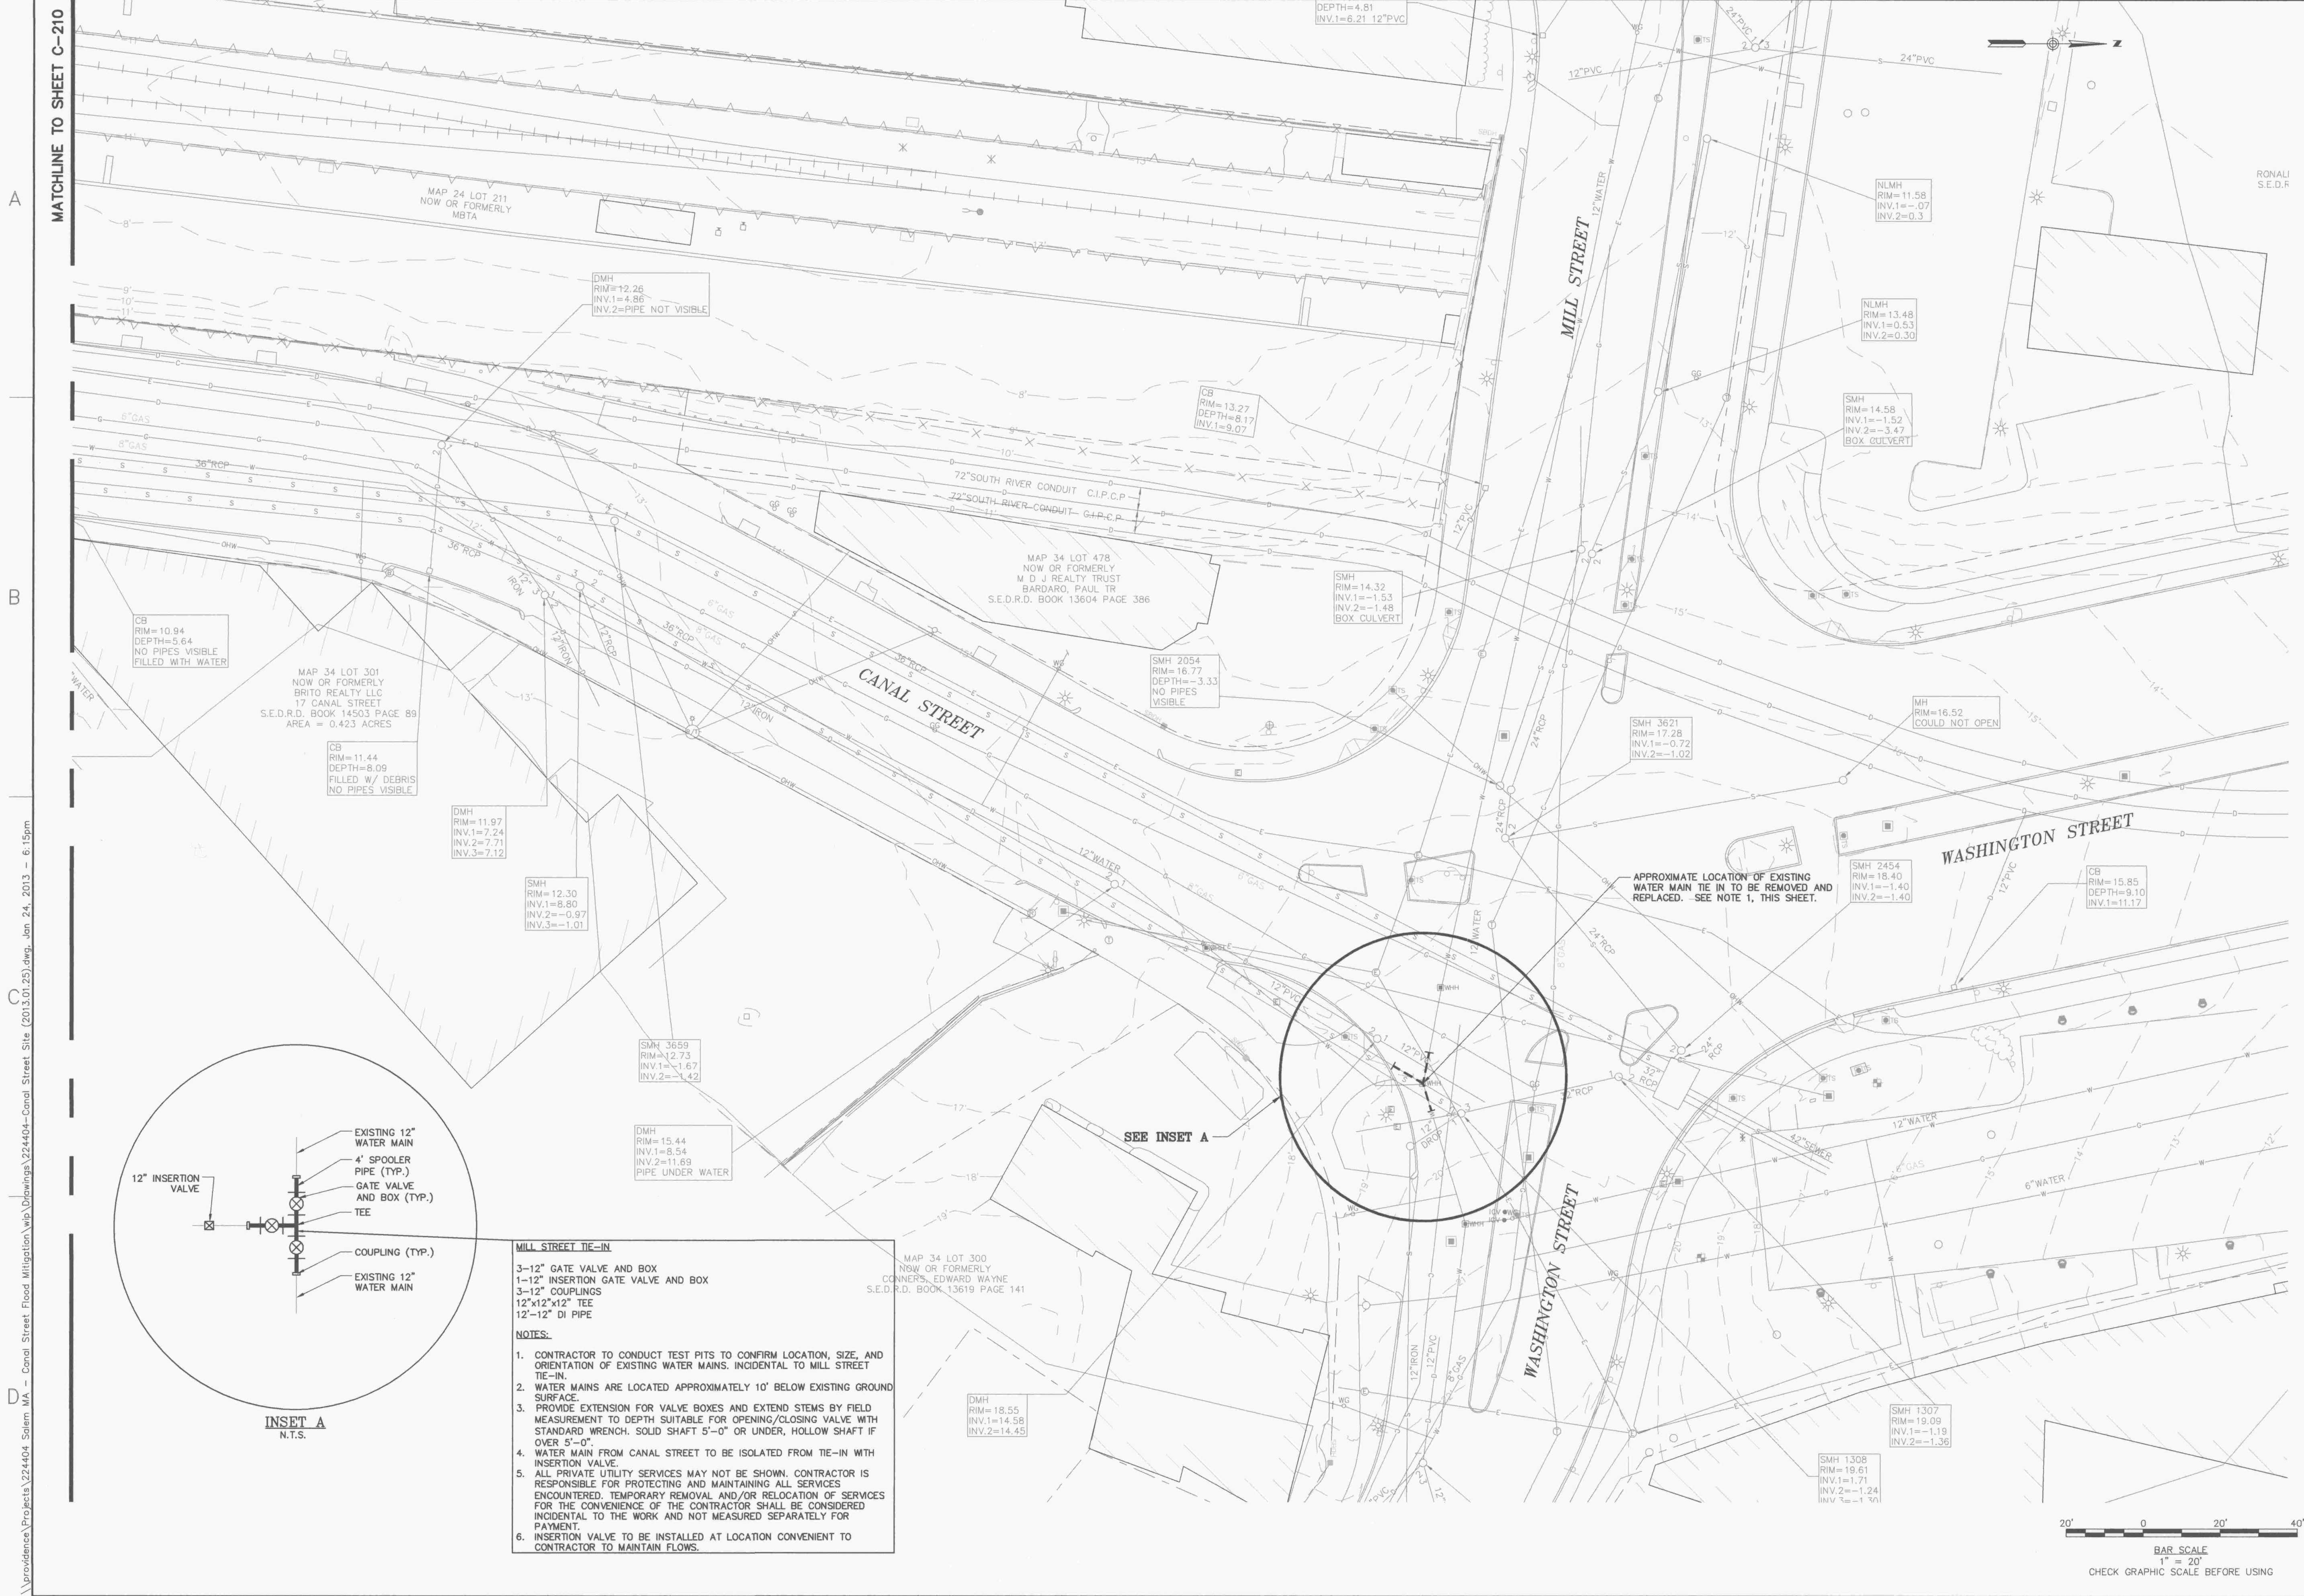

40 Shattuck Road, Suite 110
Andover, Massachusetts 01810
866.702.6371 | www.woodardcurran.com

WOODARD & CURRAN

COMMITMENT & INTEGRITY DRIVE RESULTS

COMMONWEALTH OF MASSACHUSETTS
DAVID A. WHITE
No. 38680
REGISTERED PROFESSIONAL ENGINEER
1/10/2013

REV	ISSUED FOR BID	DESCRIPTION	DATE
			01-25-13


DESIGNED BY: HCF/SBK/MC CHECKED BY: DAN/RWS/MS
DRAWN BY: HCF/JB/GP

CITY OF SALEM, MASSACHUSETTS
DEPARTMENT OF PUBLIC WORKS

CANAL STREET DRAINAGE
SEWER & WATER IMPROVEMENTS
SALEM, MASSACHUSETTS

JOB NO.: 224404-02
DATE: JANUARY 25, 2013
SCALE: 1"=20'
SHEET: 15 OF 24

C-211

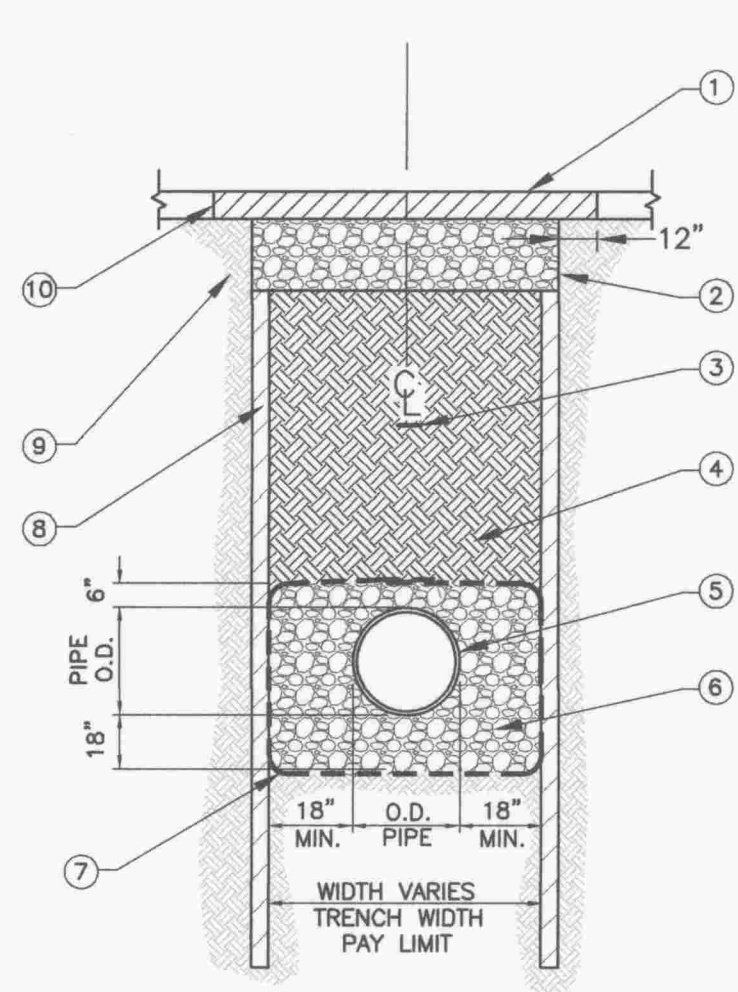


- 1 SEE PAVEMENT DETAIL
- 2 EXCAVATION PAY LIMIT
- 3 WARNING TAPE CENTERED ON PIPE 18"-24" ABOVE PIPE
- 4 COMPACTED PIPE AND STRUCTURE BACKFILL MATERIAL
- 5 PIPE SIZES AS SHOWN ON PLANS
- 6 3/4" COMPACTED CRUSHED STONE
- 7 STABILIZATION FABRIC (SEE NOTE 1)
- 8 SUPPORT OF EXCAVATION (CONTRACTOR DESIGNED)
- 9 EXISTING UNDISTURBED MATERIAL
- 10 SAWCUT AND TACK COAT (TYP.)

NOTES:

1. WRAP BEDDING IN STABILIZATION FABRIC. STABILIZATION FABRIC MAY BE OMITTED, AS DIRECTED BY ENGINEER, IN INSTANCE WHERE EXISTING SOILS AT THE TRENCH BOTTOM AND SIDEWALLS ARE SUITABLE GRANULAR MATERIAL.
2. MAINTAIN UNIFORM TRENCH WIDTH TO 6" ABOVE TOP OF PIPE.
3. BRACING AND SHEETING OR OTHER TRENCH PROTECTION TO BE PROVIDED TO MEET APPLICABLE O.S.H.A. SAFETY REGULATIONS. ALL SUCH TRENCH PROTECTION TO BE RESPONSIBILITY OF CONTRACTOR. CONTRACTOR TO PROVIDE SHOP DRAWINGS OF TRENCH SUPPORT SYSTEMS ENDORSED BY A PROFESSIONAL ENGINEER LICENSED IN THE STATE OF MASSACHUSETTS.

TRENCH WIDTHS (a)	
PIPE SIZE (INCHES)	MAX. (ONE PIPE) (b)
6"	4.0'
8"	4.0'
10"	4.0'
12"	4.0'
15"	4.0'
18"	5.0'
24"	5.5'
30"	6.0'
36"	7.0'
48"	8.0'
60"	10.0'


a. REPRESENTS TRENCH WIDTH PAY LIMIT
b. FOR ROCK EXCAVATION SUBTRACT 1'-0"

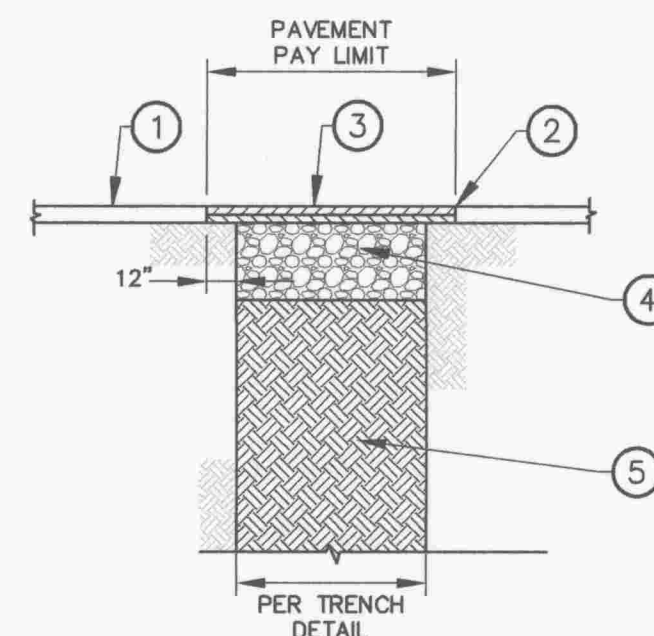

NOTES:

- 1 EXISTING PAVEMENT
- 2 SAWCUT, TACK COAT EDGES (TYP)
- 3 4" BINDER COURSE (2-1/2" AND 1-1/2" LIFTS)
- 4 6" GRAVEL BORROW
- 5 FINAL BACKFILL PER TRENCH


TYPICAL PAVEMENT DETAIL
(EXCEPT FOR LAUREL ST.)

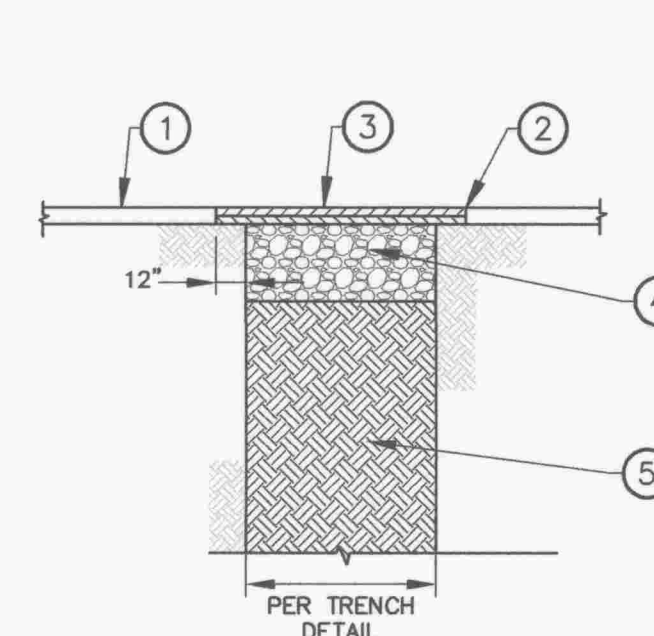

NOTES:

- 1 EXISTING PAVEMENT
- 2 SAWCUT, TACK COAT EDGES (TYP)
- 3 4" BINDER COURSE (2-1/2" AND 1-1/2" LIFTS)
- 4 12" GRAVEL BORROW
- 5 FINAL BACKFILL PER TRENCH DETAIL


PAVEMENT DETAIL - LAUREL STREET

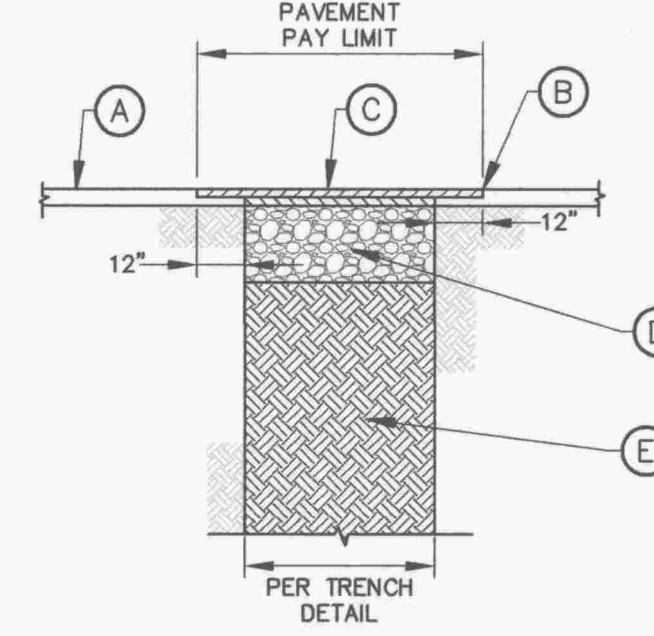

NOTES:

- A EXISTING PAVEMENT
- B SAWCUT, TACK COAT EDGES (TYP) SEAL JOINTS BY INFRARED TECHNIQUES
- C 1 1/2" BIT. CONC. TOP COURSE
- D 2 1/2" BIT. CONC. BINDER COURSE OR MATCH EXISTING PAVEMENT SECTION IF > 4".
- E 12" GRAVEL BORROW


TYPICAL BITUMINOUS CONCRETE SIDEWALK DETAIL

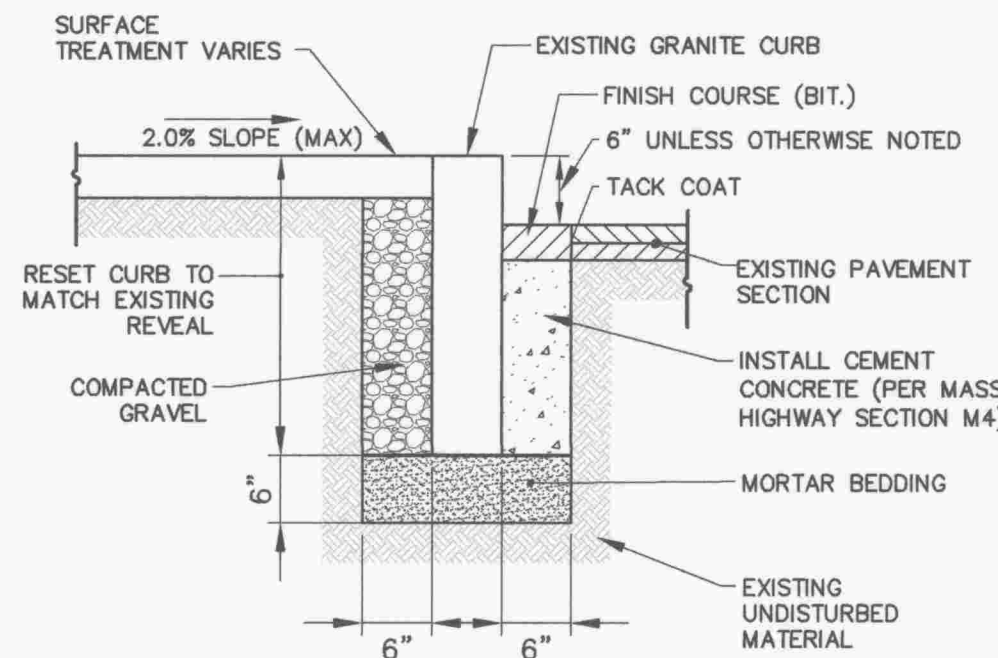

NOTE:

1. THIS PROCEDURE IS APPLICABLE ONLY IF CURB IS TO BE SET AFTER BASE AND/OR BINDER ARE IN PLACE, OR SET IN EXISTING PAVEMENT.
2. SAWCUT NEAT LINE 6" FROM CURB LINE AND REMOVE BINDER, BASE AND GRAVEL, REPLACE WITH CEMENT CONCRETE.
3. ANY DESIGNATED CEMENT CONCRETE THAT IS ACCEPTABLE UNDER SECTION M4 OF THE MASS HIGHWAY STANDARD SPECIFICATIONS MAY BE USED; ALL TEST REQUIREMENTS ARE WAVED. HOT MIX ASPHALT SHALL NOT BE USED AS A SUBSTITUTE.
4. PAYMENT PER FOOT OF CURB IS INCLUSIVE OF ALL ITEMS OF WORK REQUIRED TO COMPLETE PROPER INSTALLATION OF THE CURB.


RESET EXISTING GRANITE CURB DETAIL
(INSTALLATION IN EXISTING PAVEMENT)

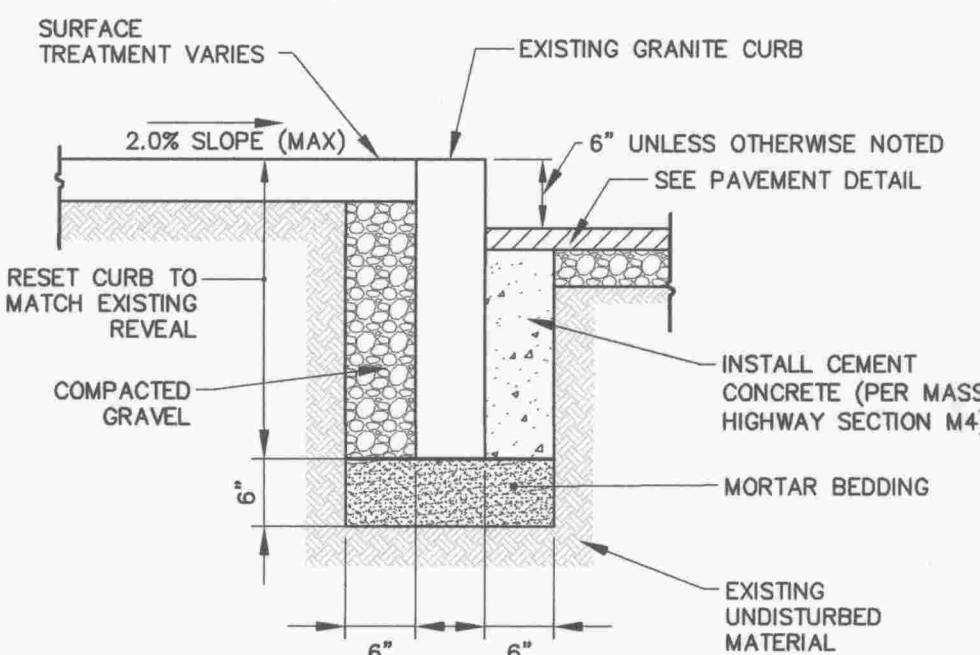


NOTE:

1. ANY DESIGNATED CEMENT CONCRETE THAT IS ACCEPTABLE UNDER SECTION M4 OF THE MASS HIGHWAY STANDARD SPECIFICATIONS MAY BE USED; ALL TEST REQUIREMENTS ARE WAVED. HOT MIX ASPHALT SHALL NOT BE USED AS A SUBSTITUTE.
2. PAYMENT PER FOOT OF CURB IS INCLUSIVE OF ALL ITEMS OF WORK REQUIRED TO COMPLETE PROPER INSTALLATION OF THE CURB.

RESET EXISTING GRANITE CURB DETAIL
(INSTALLATION IN NEW PAVEMENT)

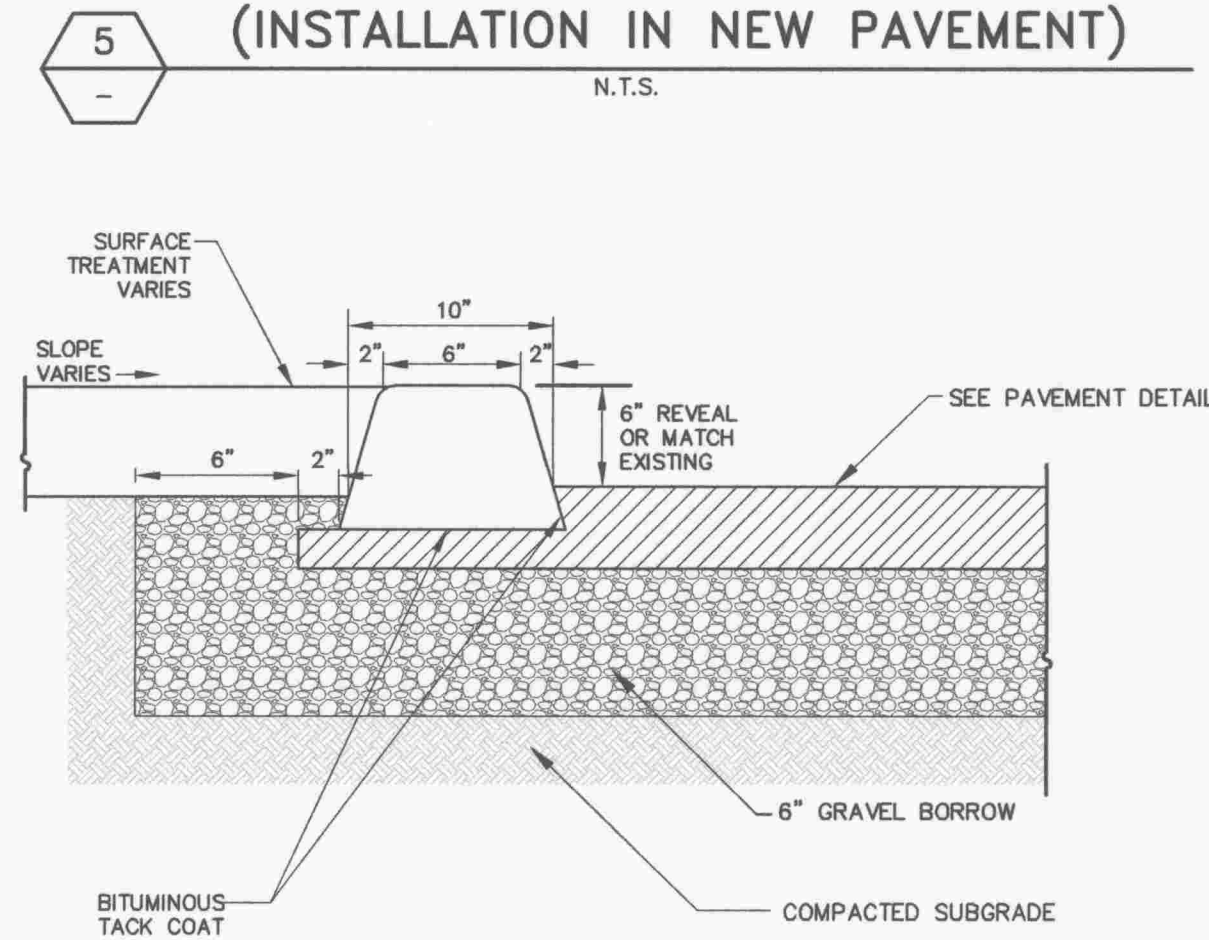

BITUMINOUS CURB

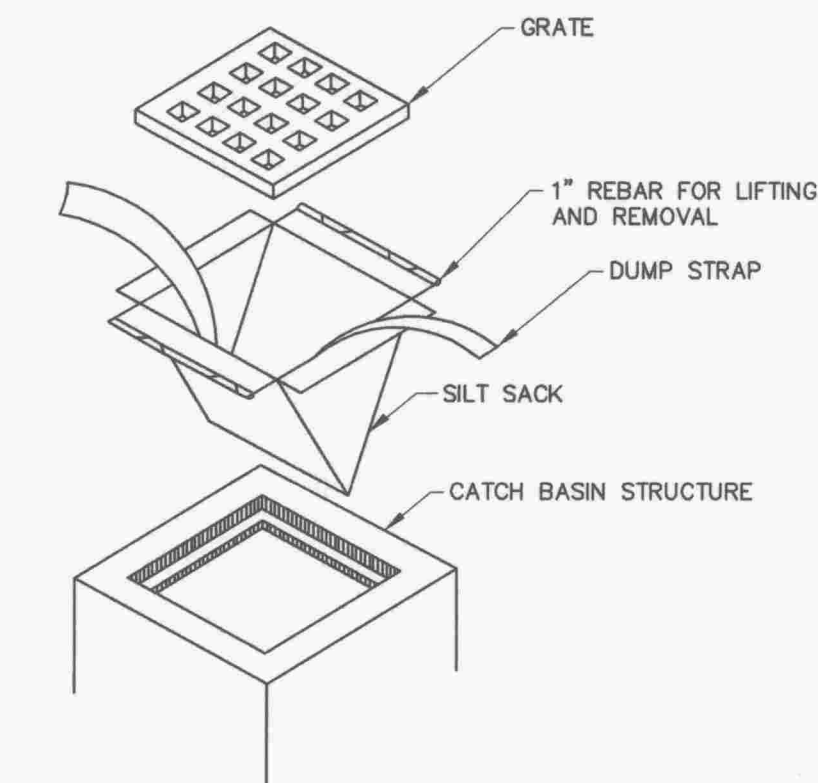

NOTE:

1. INSTALL SILTSACK PER MANUFACTURER'S INSTRUCTIONS AND RECOMMENDATIONS. EMPTY OR REMOVE SEDIMENT FROM SILTSACK WHEN RESTRAINT CORD IS NO LONGER VISIBLE. CLEAN, RINSE, AND REPLACE AS NEEDED.
2. SILT SACKS TO BE INSTALLED DURING CONSTRUCTION OPERATIONS.

SILT SACK INLET PROTECTION DETAIL

SITE DETAILS 1

CITY OF SALEM, MASSACHUSETTS
DEPARTMENT OF PUBLIC WORKS

CANAL STREET DRAINAGE,
SEWER & WATER IMPROVEMENTS
SALEM, MASSACHUSETTS

JOB NO.: 224404.02
DATE: JANUARY 25, 2013
SCALE: 1"=20'
SHEET: 16 OF 24

C-300

A

B

C

D



A

B


C

D



\\providence\Projects\224404 - Canal Street Flood Mitigation\wp\Drawings\224404-Details (2013.01.25).dwg, Jan 24, 2013 - 7:05pm

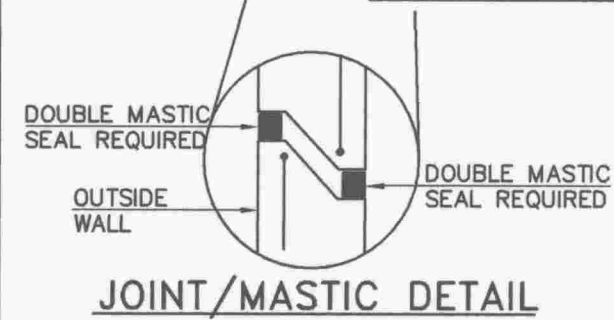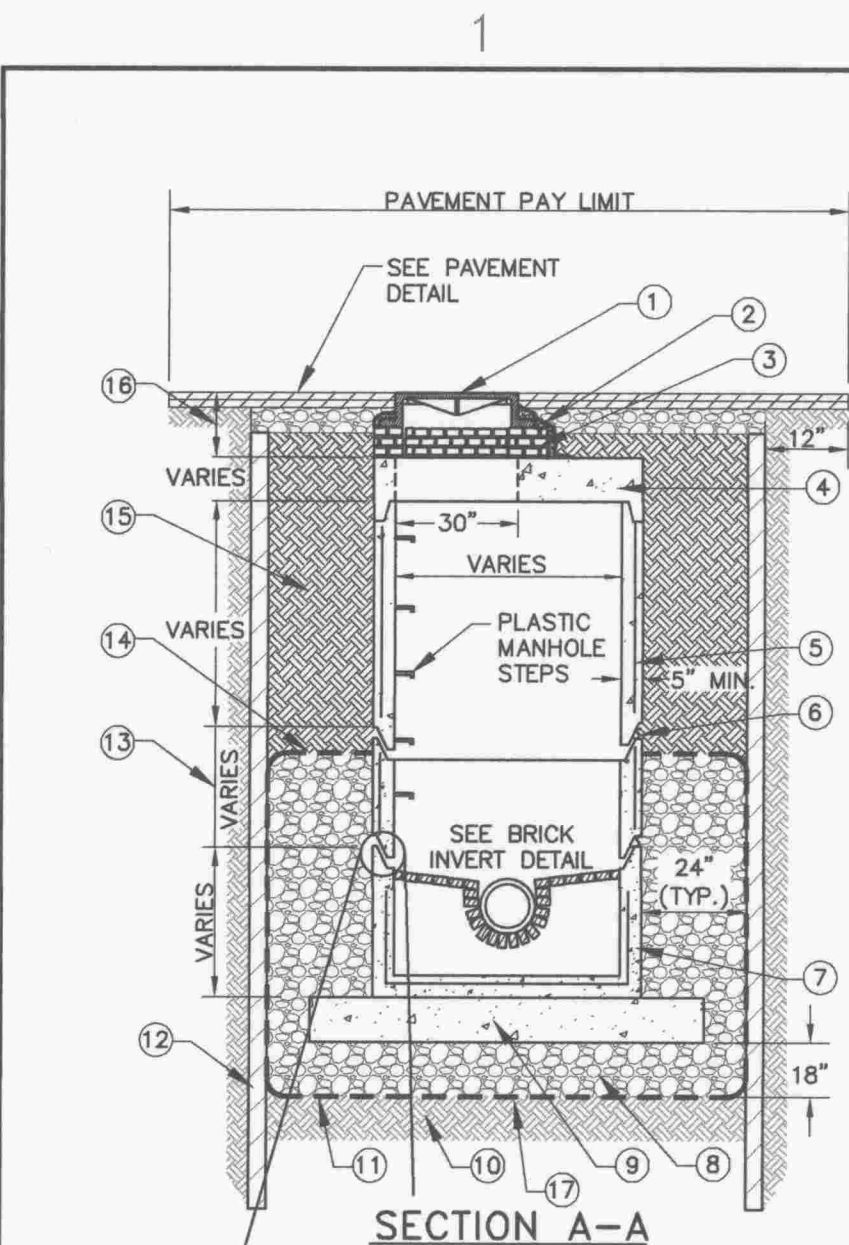



BRICK JOINT DETAIL

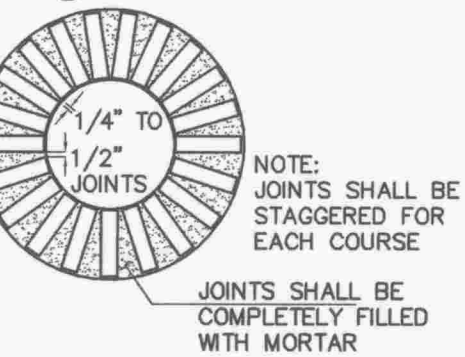


NOTE: JOINTS SHALL BE STAGGERED FOR EACH COURSE
JOINTS SHALL BE COMPLETELY FILLED WITH MORTAR

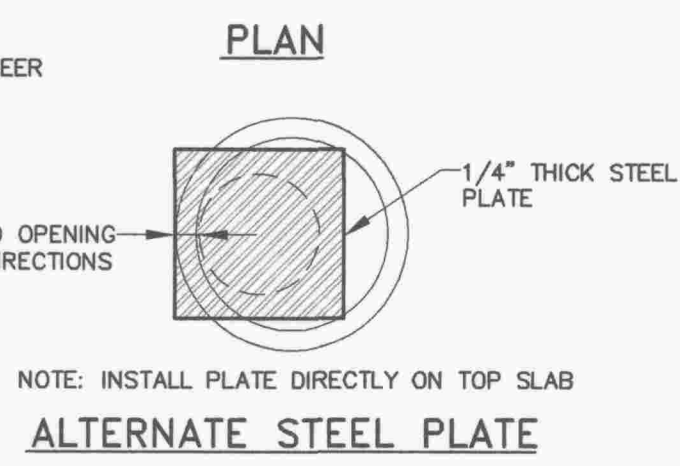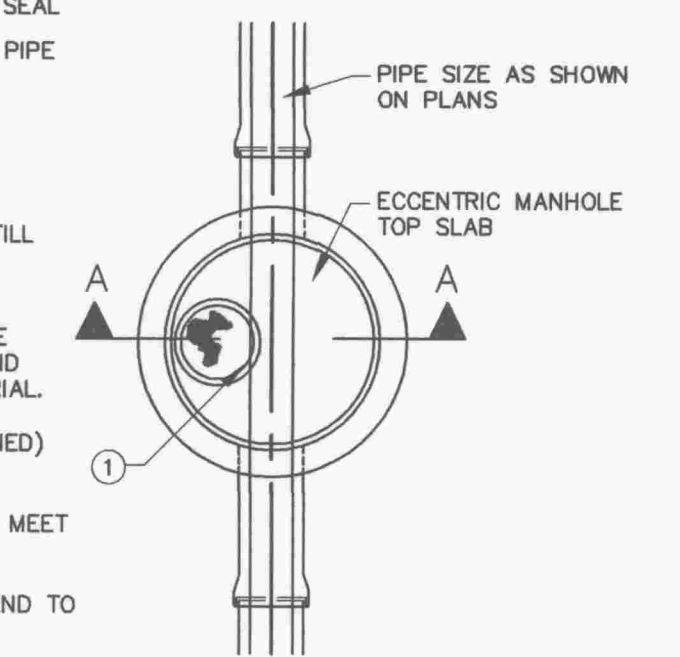



1 PRECAST REINFORCED CONCRETE MANHOLE
N.T.S.

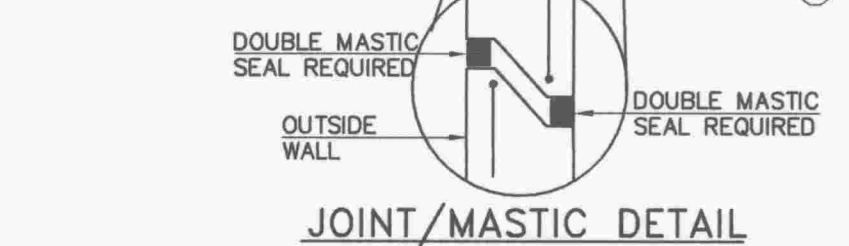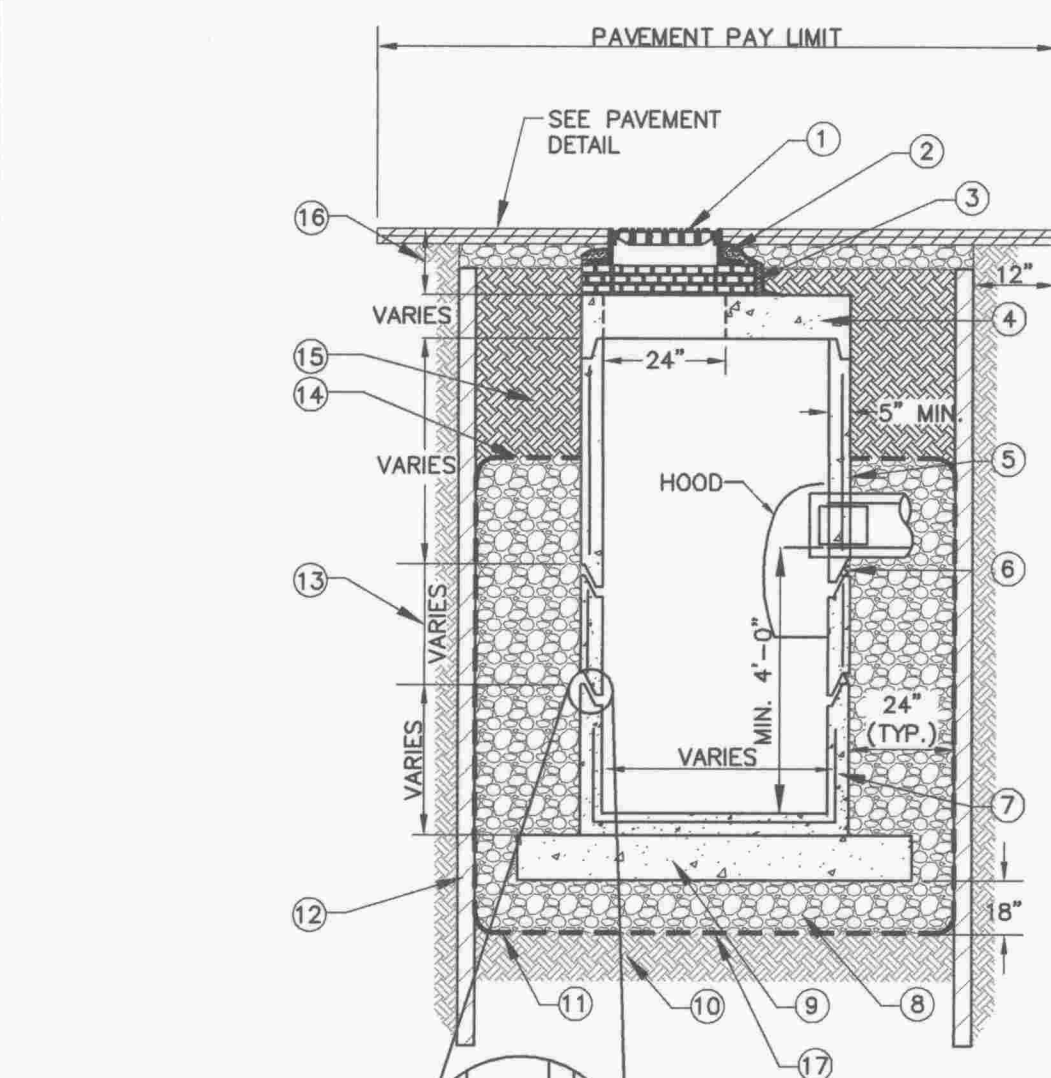

2 PRECAST REINFORCED CONCRETE CATCH BASIN
N.T.S.

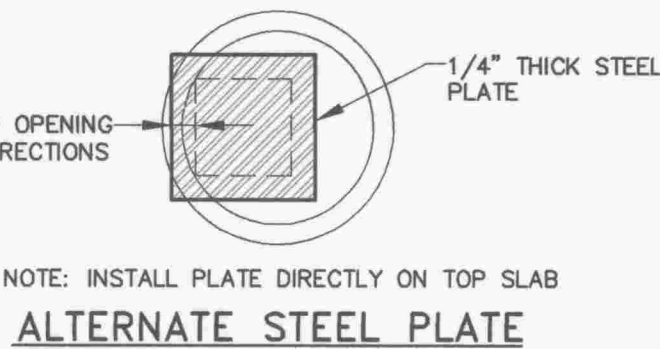

NOTE: INSTALL PLATE DIRECTLY ON TOP SLAB

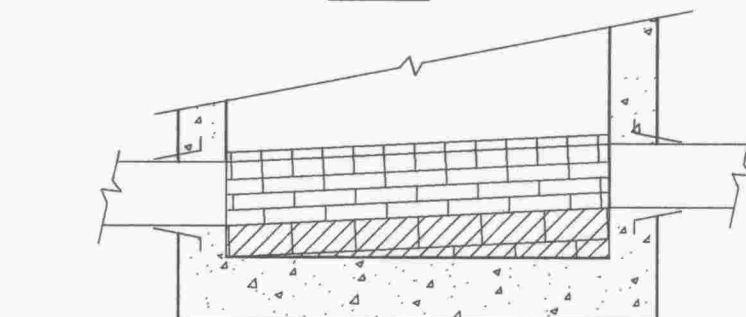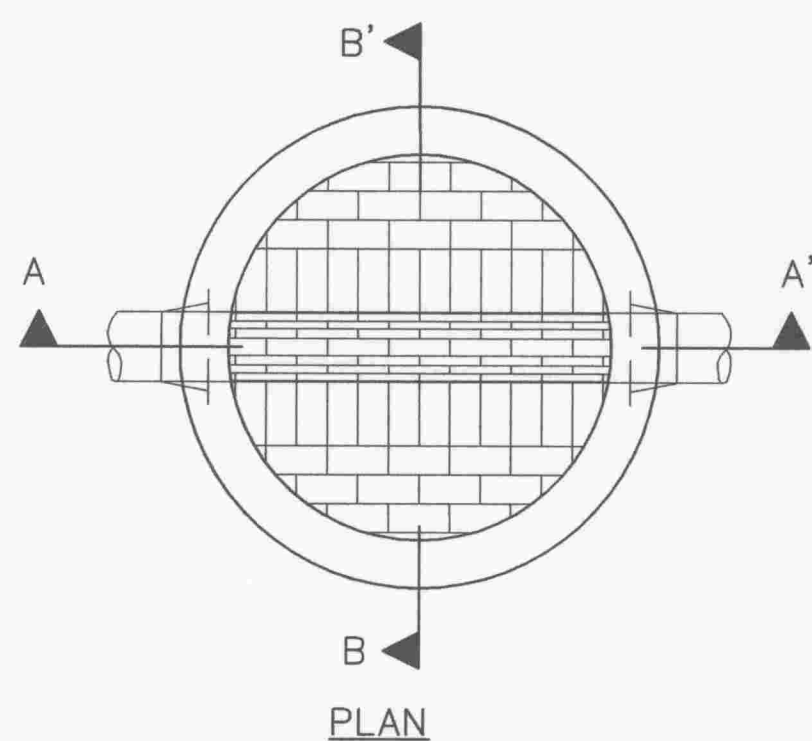


BRICK INVERT


EXCAVATION PAY LIMITS	
MANHOLE SIZE (FEET)	MAXIMUM
4'	8' X 8'
5'	9' X 9'
6'	10' X 10'
7'	11' X 11'
8'	12' X 12'

NOTES:

1. TOOL ALL JOINTS IN CHANNEL AND ON TABLES.
2. FILL UNDER TABLE WITH MORTAR-BEDDED BRICK.
3. SLOPE CHANNEL DOWN FROM INLET TO OUTLET.
4. MAKE CHANGES IN FLOW DIRECTION BY CIRCULAR CHANNEL CONSTRUCTION WITH MAXIMUM RADIUS POSSIBLE.
5. FOR DEAD-END MANHOLES, BUILD CHANNEL AS DIRECTED BY ENGINEER.
6. OMIT BRICK INVERT AT STRUCTURES WHERE PVC PLUG IS SPECIFIED.

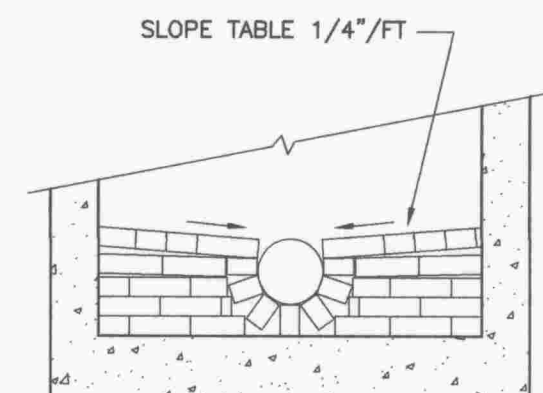

SECTION B-B'

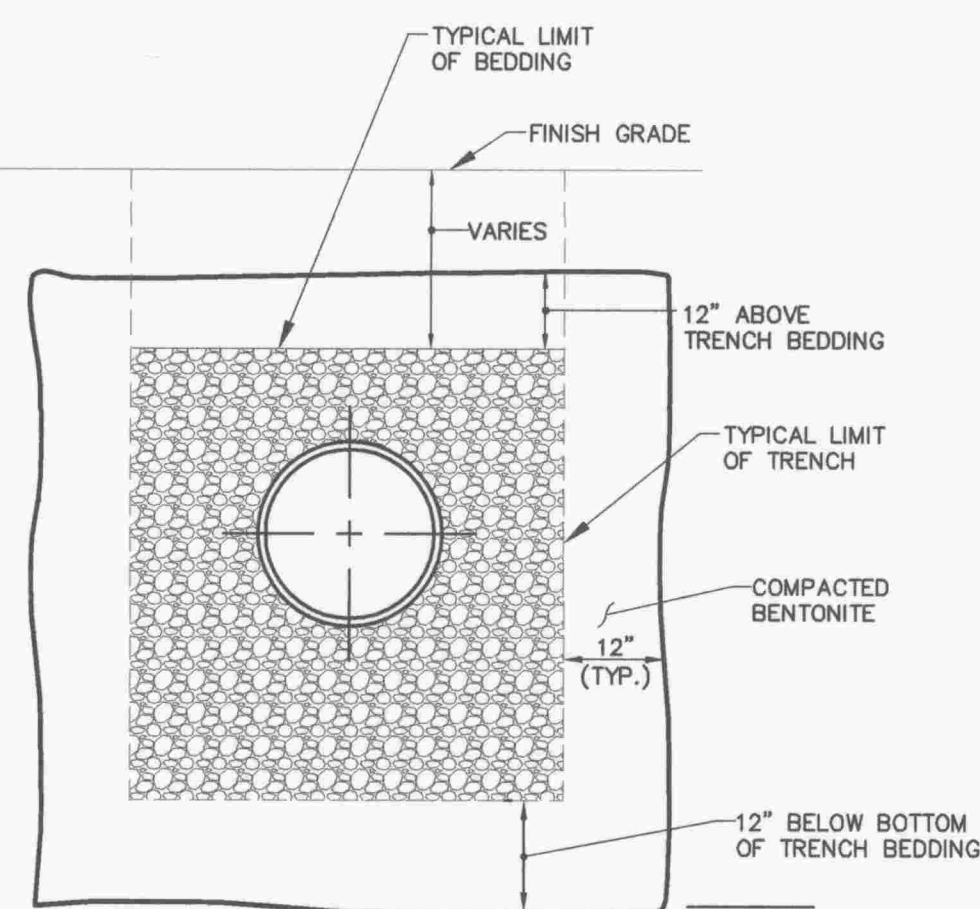


ELEVATION


7 FLOW BARRIER
N.T.S.

GENERAL NOTES FOR MANHOLES AND CATCH BASINS


1. ALL CONCRETE SHALL BE CLASS "A" AND HAVE A MINIMUM ULTIMATE COMPRESSIVE STRENGTH OF 4000 PSI AT THE END OF 28 DAYS, UNLESS OTHERWISE NOTED.
2. CASTINGS SHALL CONFORM TO ASTM DESIGNATION A48-CLASS 35. ALL PARTS OF CASTINGS, EXCEPT FINISHED SURFACE, SHALL RECEIVE A COAT OF COAL TAR PITCH VARNISH OR ASPHALTUM PAINT WHICH SHALL BE SMOOTH AND TOUGH BUT NOT BRITTLE.
3. MANHOLES SHALL BE CONSTRUCTED OF PRECAST REINFORCED CONCRETE.
4. PRECAST REINFORCED BARREL MANUFACTURED PER ASTM SPEC. C-478-67
5. CONTRACTOR SHALL SUBMIT ANTI-FLOATATION CALCULATIONS FOR ALL MANHOLE, CATCH BASIN, AND T-BASE STRUCTURES.
6. ALL PRECAST MANHOLES AND CATCH BASINS SHALL BE IDENTIFIED BY STATION, OFFSET, AND STRUCTURE ID PAINTED ON THE SIDE OF THE STRUCTURE BY THE MANUFACTURER.
7. STORM MANHOLES SHALL HAVE SOLID COVERS WITH ONE DRILLED PICK HOLE.
8. EXISTING MANHOLES, CATCH BASINS, FRAMES, AND COVERS SHALL BE SALVAGED BY THE CONTRACTOR, AND SHALL REMAIN THE PROPERTY OF THE CITY OF SALEM.
9. WHEN THE FLOW CHANGES DIRECTION IN A MANHOLE, THE CHANNEL ALIGNMENT SHALL FOLLOW A SMOOTH RADIUS. CHANNELS SHALL BE FORMED TO ACCEPT ALL INLET PIPES.
10. ON STORM DRAIN MANHOLES, THE SHELF AND CHANNEL SHALL BE FORMED BY BRICK SET IN CEMENT MORTAR OR BY FACTORY PRE-CAST CONCRETE. SUCH PRE-CAST CONCRETE SHALL BE EPOXY COATED AND THE SHELF SHALL HAVE A PERMANENT NON-SKID SURFACE.

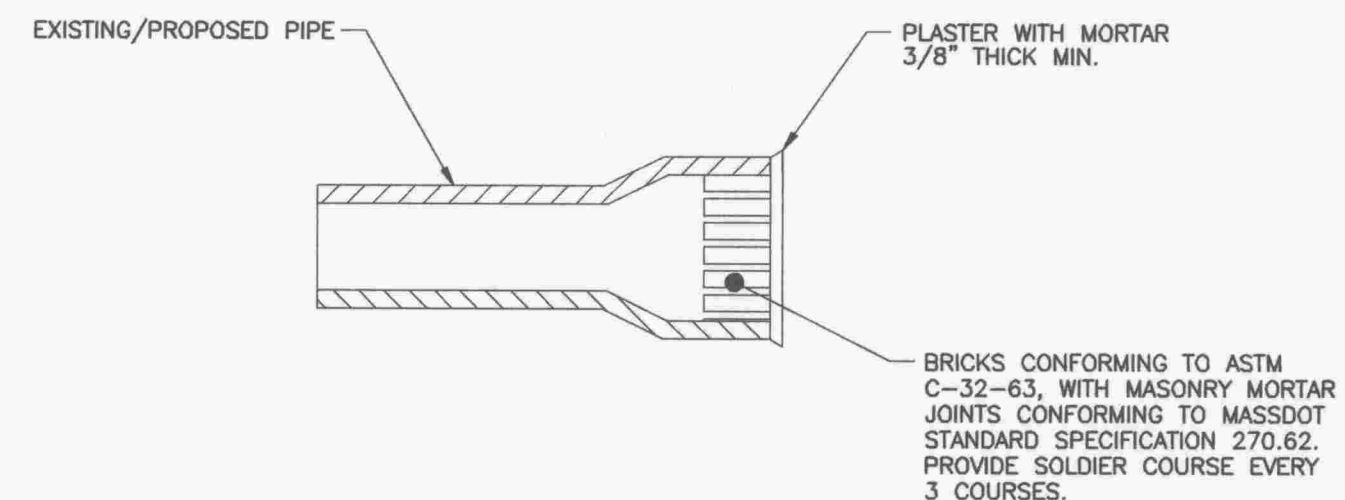

3 MASONRY PLUG DETAIL
N.T.S.

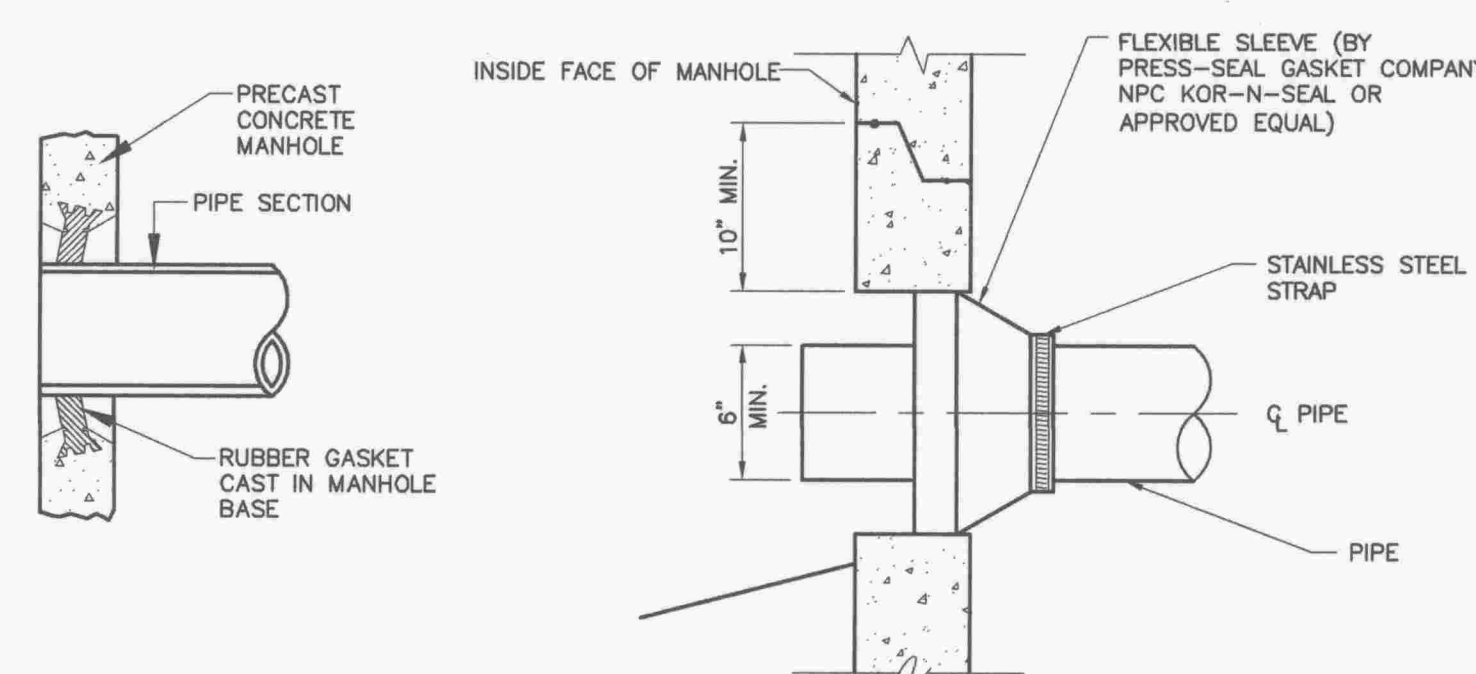


4 MANHOLE SEALS
N.T.S.

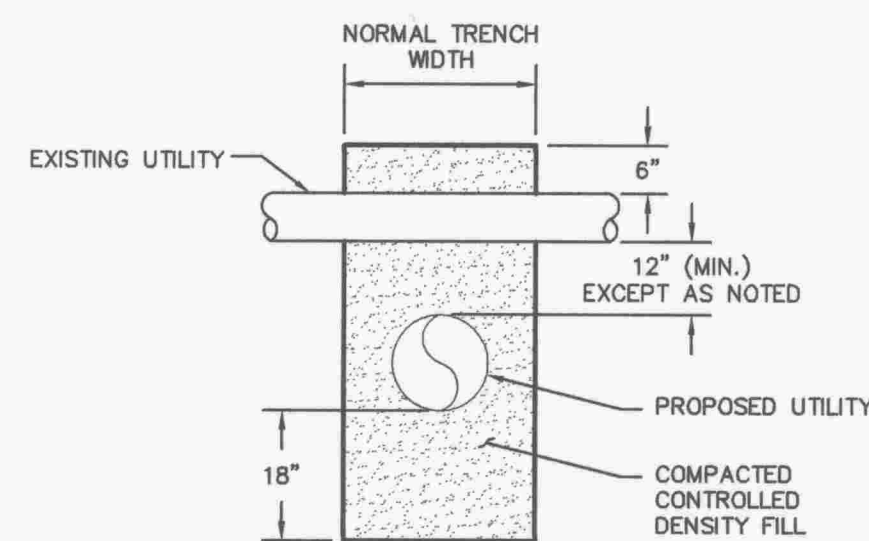

NOTE: THIS DETAIL TYP. FOR ALL PIPE

5 UTILITY CROSSING DETAIL
N.T.S.

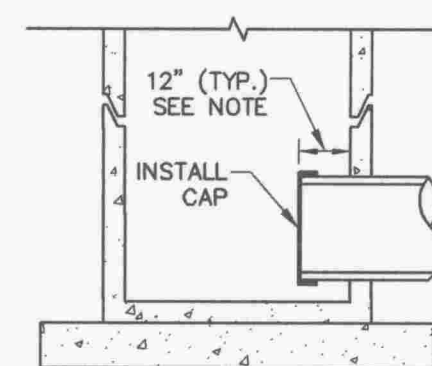

- NOTES:
1. EXTEND PIPE PAY LIMIT 12" BEYOND INSIDE WALL OF MANHOLE/CATCH BASIN AT LOCATIONS WHERE PLUG IS SPECIFIED.
 2. OMIT BRICK INVERT AT STRUCTURES WHERE PVC PLUG IS SPECIFIED.

6 PVC PIPE PLUG DETAIL
N.T.S.

40 Shattuck Road, Suite 110
Andover, Massachusetts 01810
866.702.6371 | www.woodardcurran.com

WOODARD & CURRAN
COMMITMENT & INTEGRITY DRIVE RESULTS

PROFESSIONAL SEAL
DAVID A. WHITE
REGISTERED PROFESSIONAL ENGINEER
NO. 36630
1/25/13

REV	DATE	DESCRIPTION
01-25-13	DATE	DESCRIPTION
ISSUED FOR BID	DATE	DESCRIPTION
DESIGNED BY: HCP/SWK/AG	CHECKED BY: DAW/RWS/MS	DRAWN BY: HCP/JB/GP




SITE DETAILS 2

CITY OF SALEM, MASSACHUSETTS
DEPARTMENT OF PUBLIC WORKS

CANAL STREET DRAINAGE
SEWER & WATER IMPROVEMENTS
SALEM, MASSACHUSETTS


JOB NO.: 224404-02
DATE: JANUARY 25, 2013
SCALE: 1"=20'
SHEET: 17 OF 24

C-301

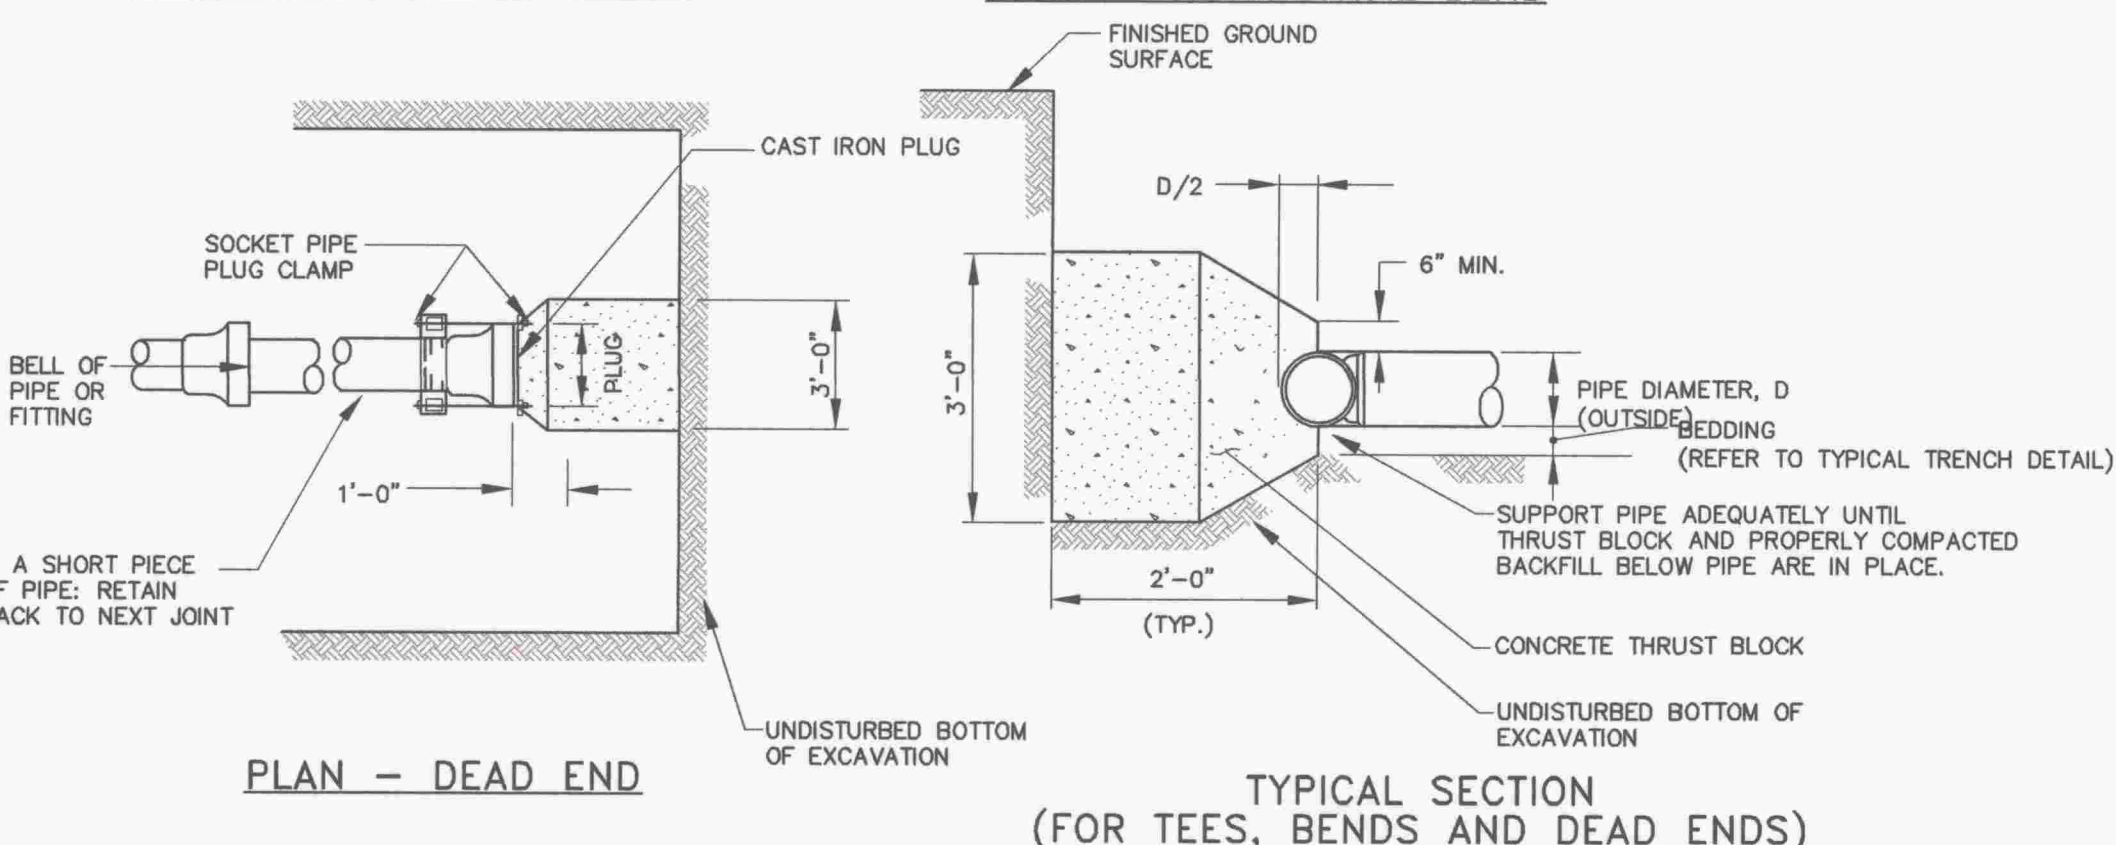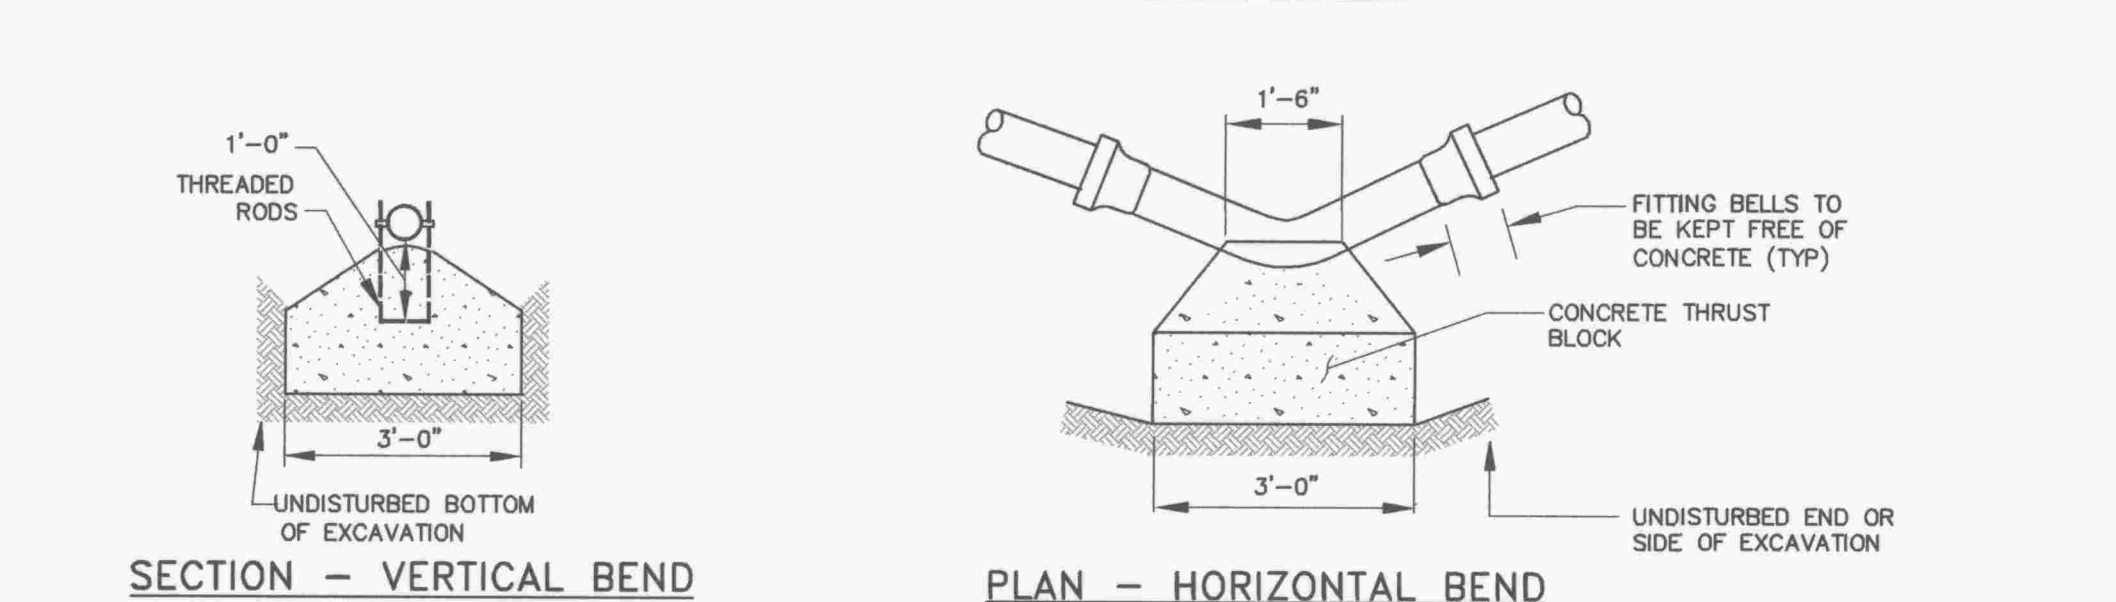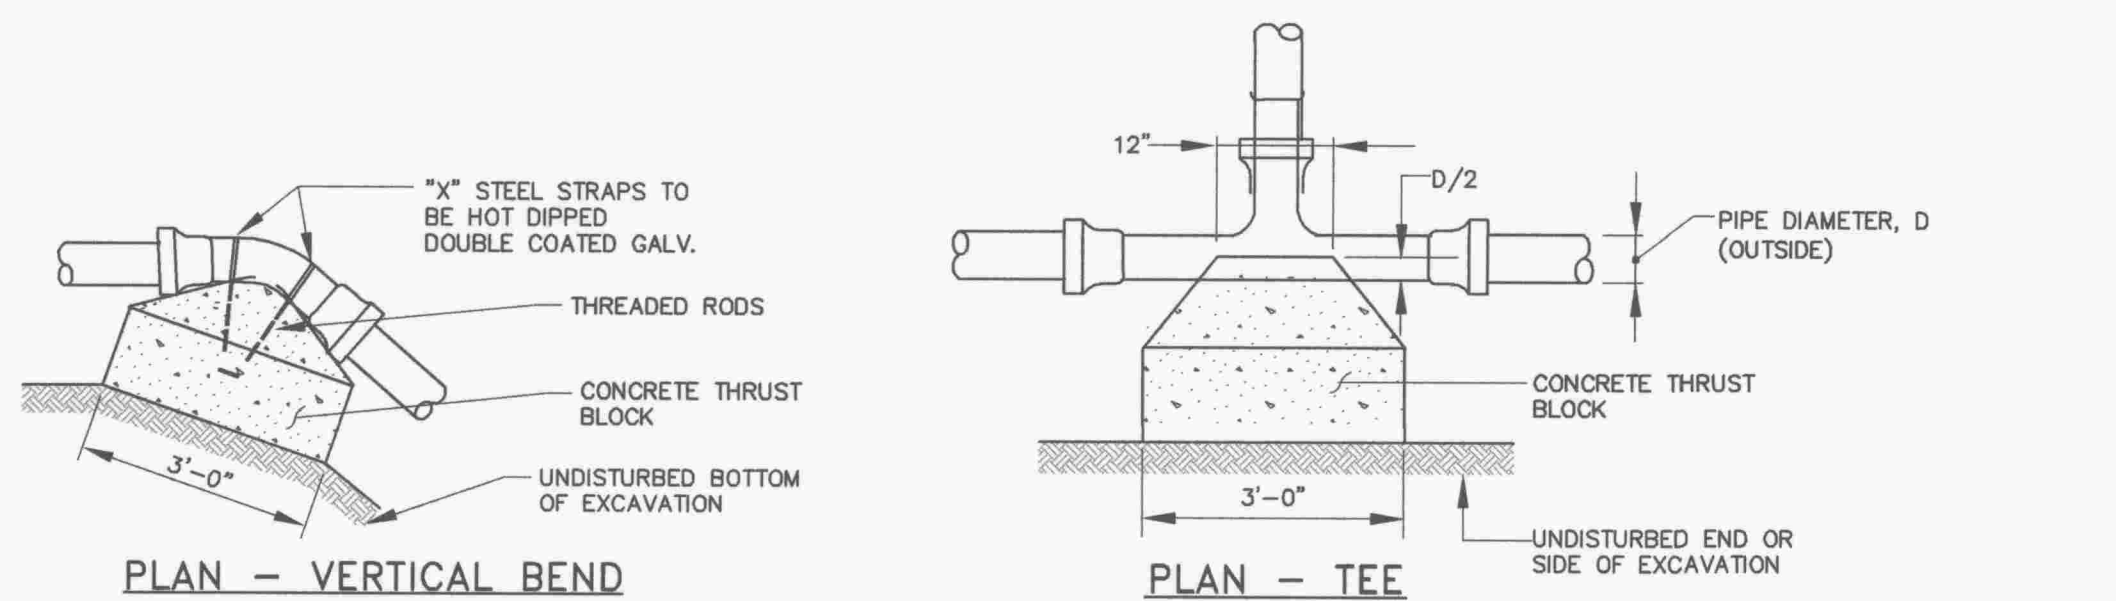


- NOTES:
1. ALL FITTINGS SHALL BE ANCHORED BY MECHANICAL MEANS OR BY CONCRETE THRUST BLOCKS, OR BOTH.
 2. ALL EXPOSED METAL SHALL BE PAINTED OR COATED.
 3. CONCRETE SHALL DEVELOP A MINIMUM COMPRESSIVE STRESS OF 3000 P.S.I. AT 28 DAYS.
 4. THESE ARE TYPICAL THRUST BLOCK INSTALLATIONS. ACTUAL METHOD OF RESTRAINT MUST BE DETERMINED BY FIELD CONDITIONS. SUBJECT TO REVIEW AND APPROVAL BY THE ENGINEER.

1 TYPICAL THRUST BLOCK
N.T.S.

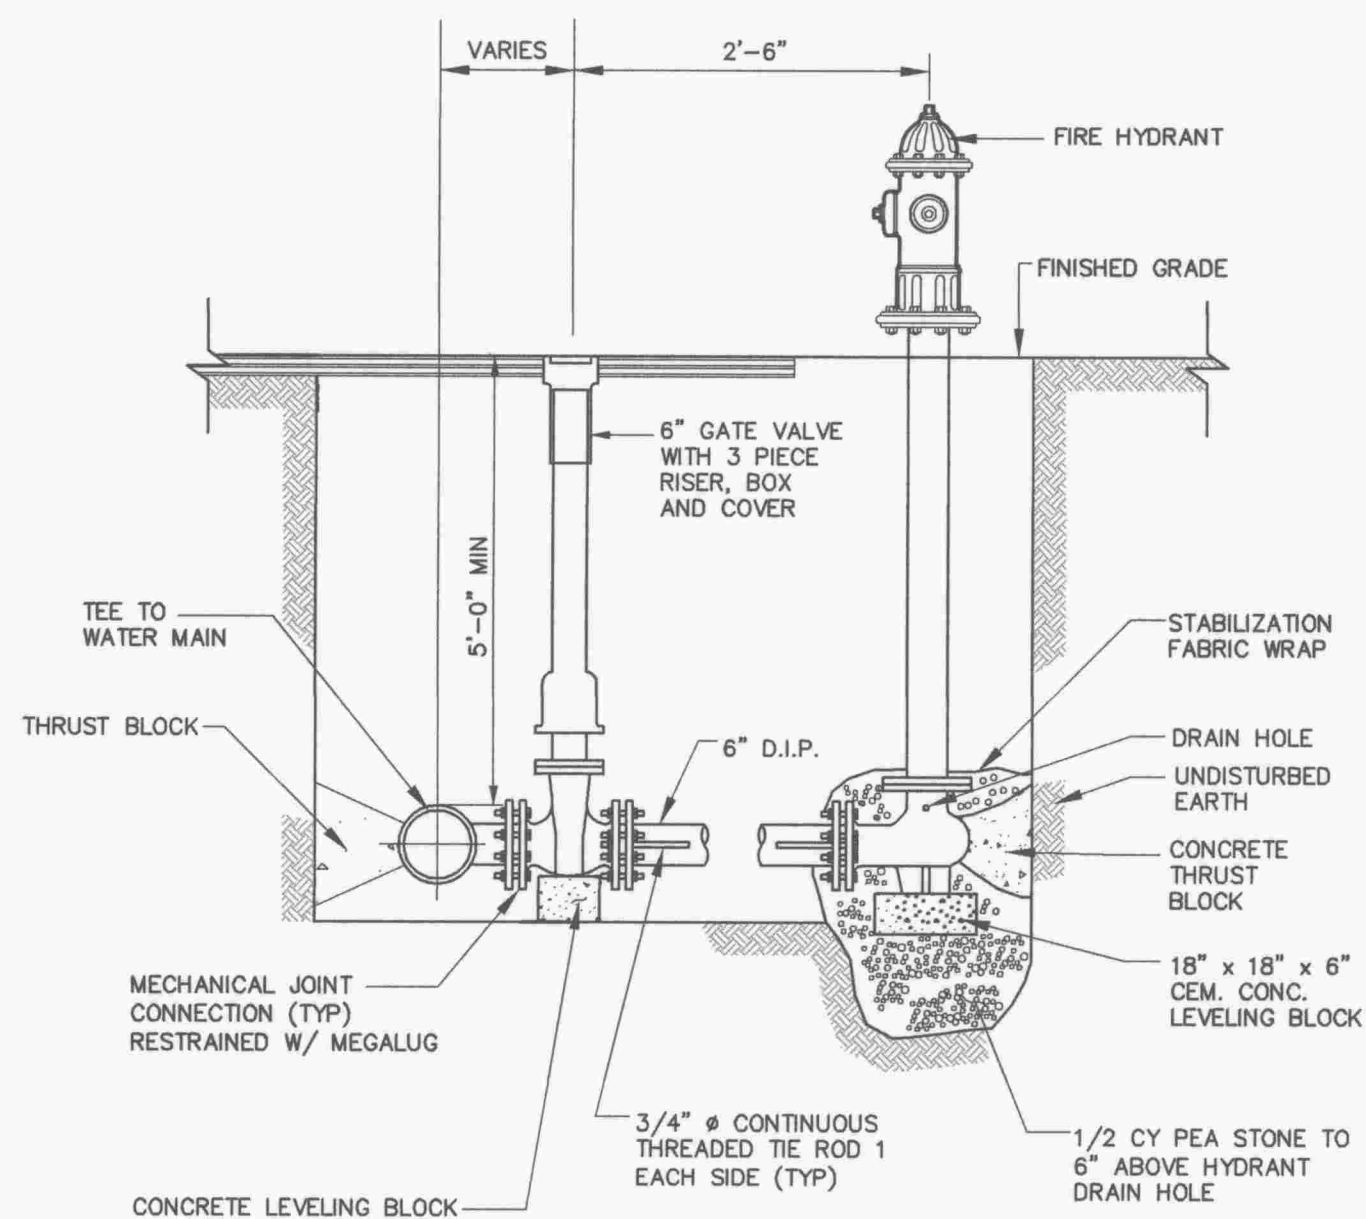


4 FIRE HYDRANT CONNECTION
N.T.S.

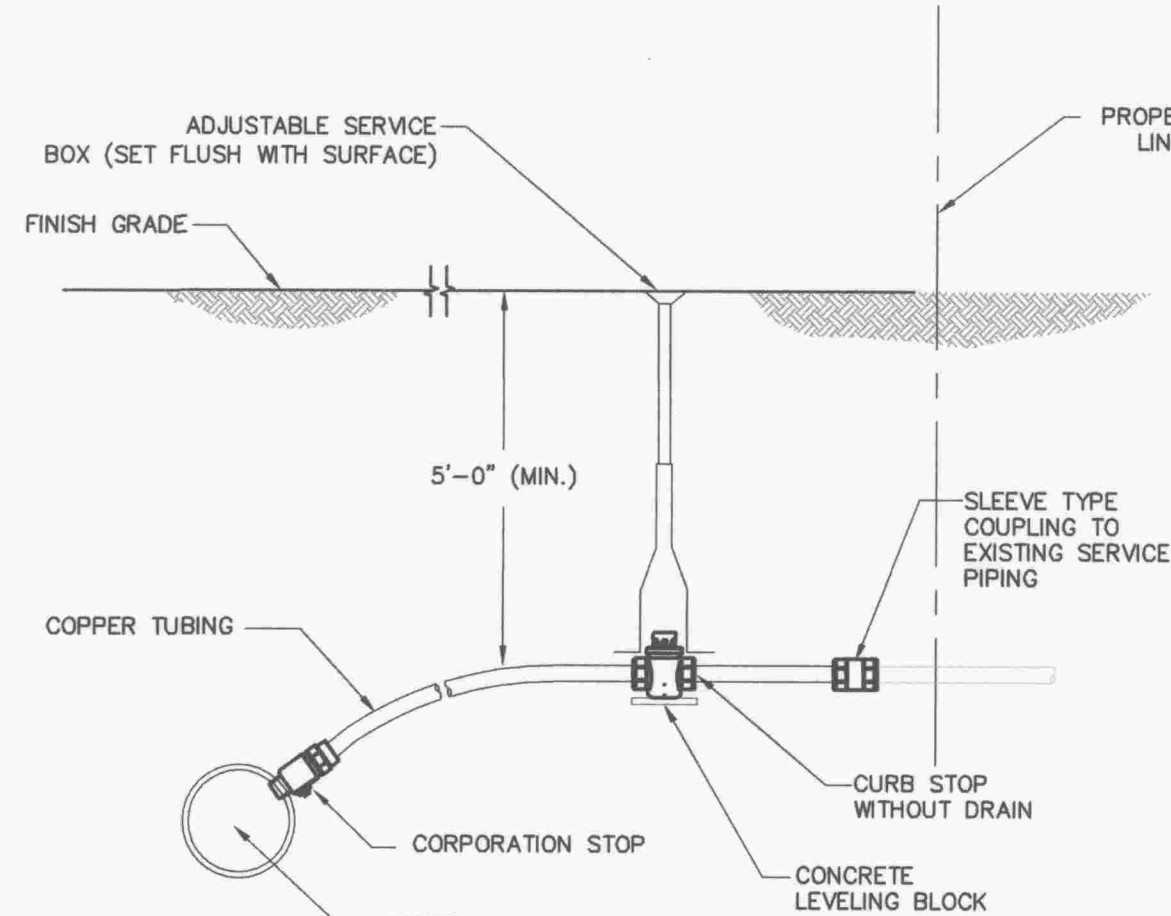

- NOTES:
1. ALL JOINTS SHALL BE COMPRESSION TYPE.
 2. COPPER TUBING SHALL BE BACKFILLED WITH SAND BY HAND TO 6" ABOVE COPPER TUBING AT 98% COMPACTION.
 3. CORPORATION STOP LARGER THAN ONE INCH SHALL HAVE A SADDLE.


5 WATER SERVICE CONNECTION
N.T.S.

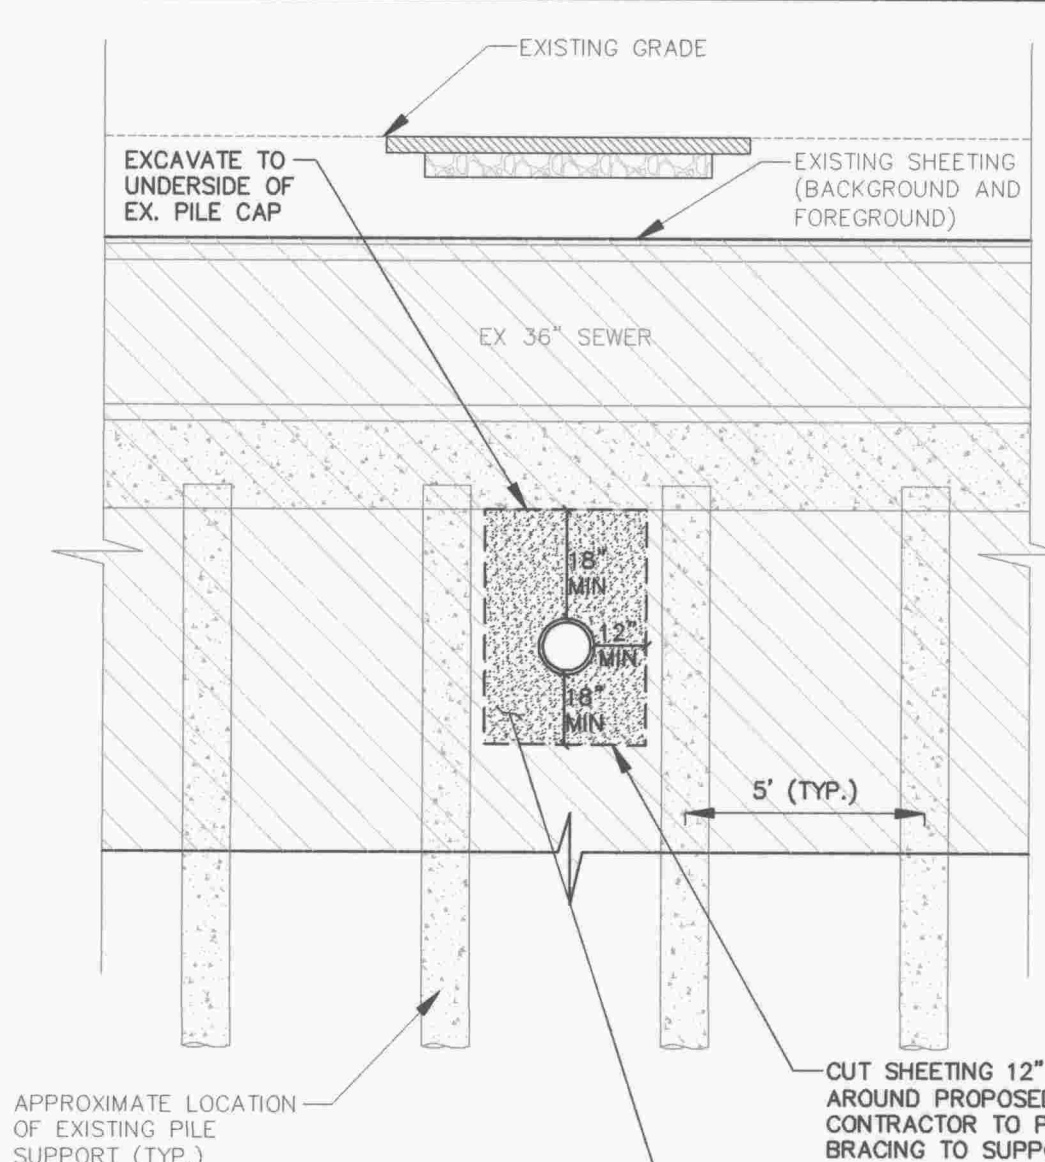

SECTION A-A

- NOTES:
1. CONTRACTOR SHALL FIELD VERIFY AND DOCUMENT DIMENSIONS AND LOCATIONS OF EXISTING PILES AND RELATED FOUNDATION ELEMENTS SUPPORTING EXISTING UTILITIES AT PROPOSED CROSSING. NOTIFY ENGINEER OF ANY CONFLICTS WITH PROPOSED WORK.
 2. PROVIDE FIELD VERIFICATION OF PILE FOUNDATION INFORMATION TO ENGINEER PRIOR TO REMOVAL OR DEMOLITION OF EXISTING FOUNDATIONS. RECEIVE APPROVAL FROM ENGINEER BEFORE PROCEEDING WITH INSTALLING TEMPORARY SUPPORT FACILITIES AND/OR EXISTING FOUNDATION ELEMENT REMOVAL.
 3. CONTRACTOR SHALL PROVIDE ALL MEANS AND METHODS TO TEMPORARILY SUPPORT EXISTING UTILITIES DURING TUNNELING OPERATIONS.
 4. EXCAVATE FOR PIPE ACCESS THROUGH SOILS.
 5. INSTALL TUNNEL LINING AROUND PERIMETER OF EXCAVATED PIPE ACCESS IN ACCORDANCE WITH CONTRACTOR SUBMITTAL APPROVED BY ENGINEER.
 6. REMOVE AND DEMOLISH SECTIONS OF PILES AND FOUNDATION ELEMENTS IN ACCORDANCE WITH SUBMITTALS APPROVED BY ENGINEER.
 7. PROVIDE ADDITIONAL PERMANENT SEWER FOUNDATION SUPPORT WHERE REQUIRED AS APPROVED BY THE ENGINEER.


2 WATERLINE CROSSING AT SEWER DETAIL
N.T.S.

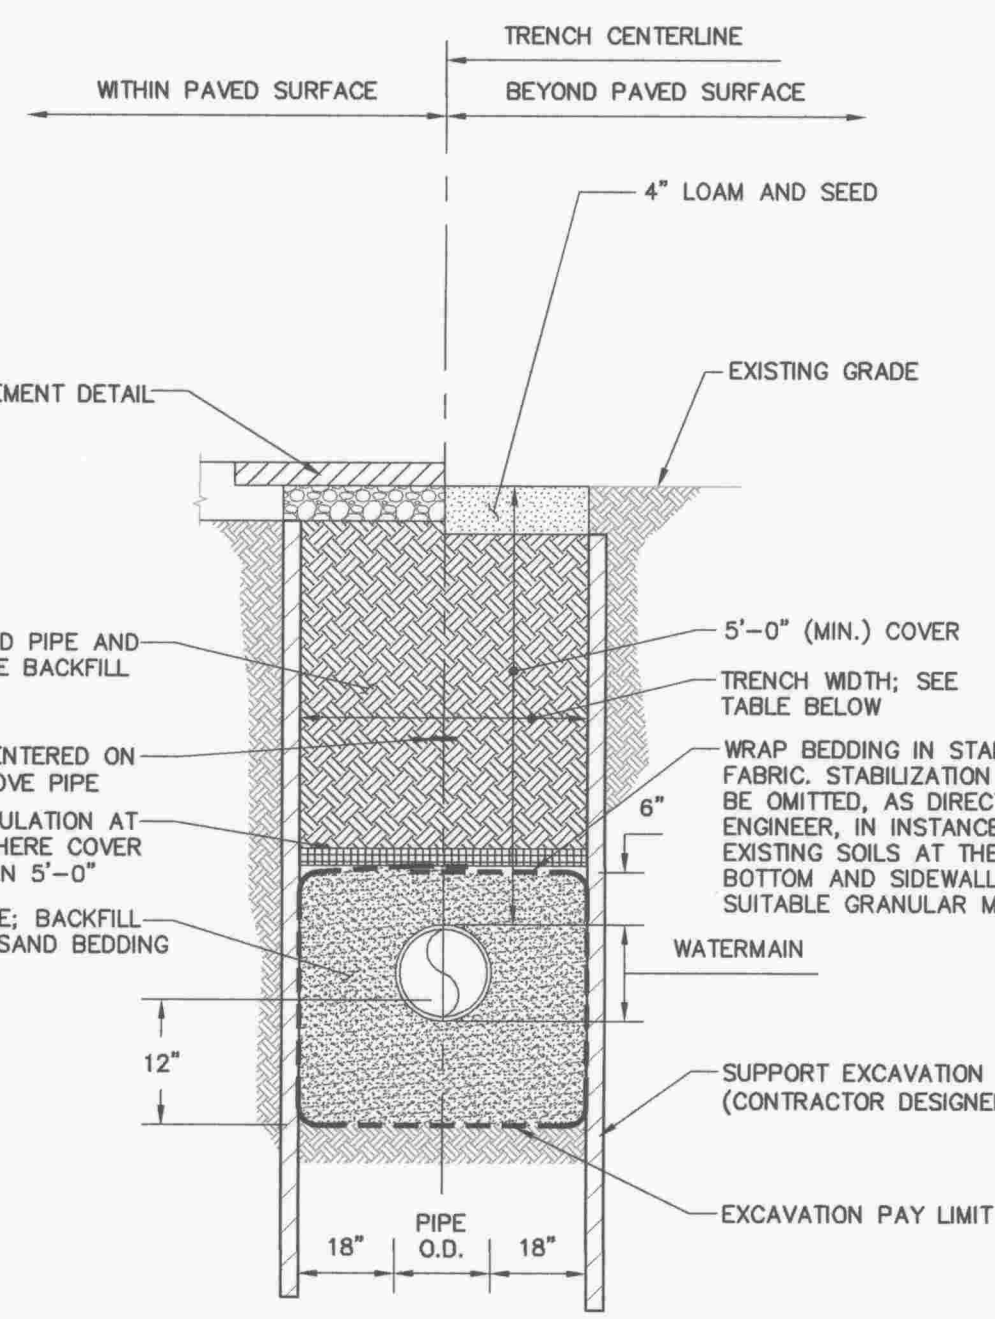


TRENCH WIDTH TABLE (a)		
PIPE DIA.	12" & UNDER	16"
TRENCH WIDTH	4'-0"	4'-4"

(a) REPRESENTS TRENCH WIDTH PAY LIMIT


6 WATERMAIN TRENCH
N.T.S.

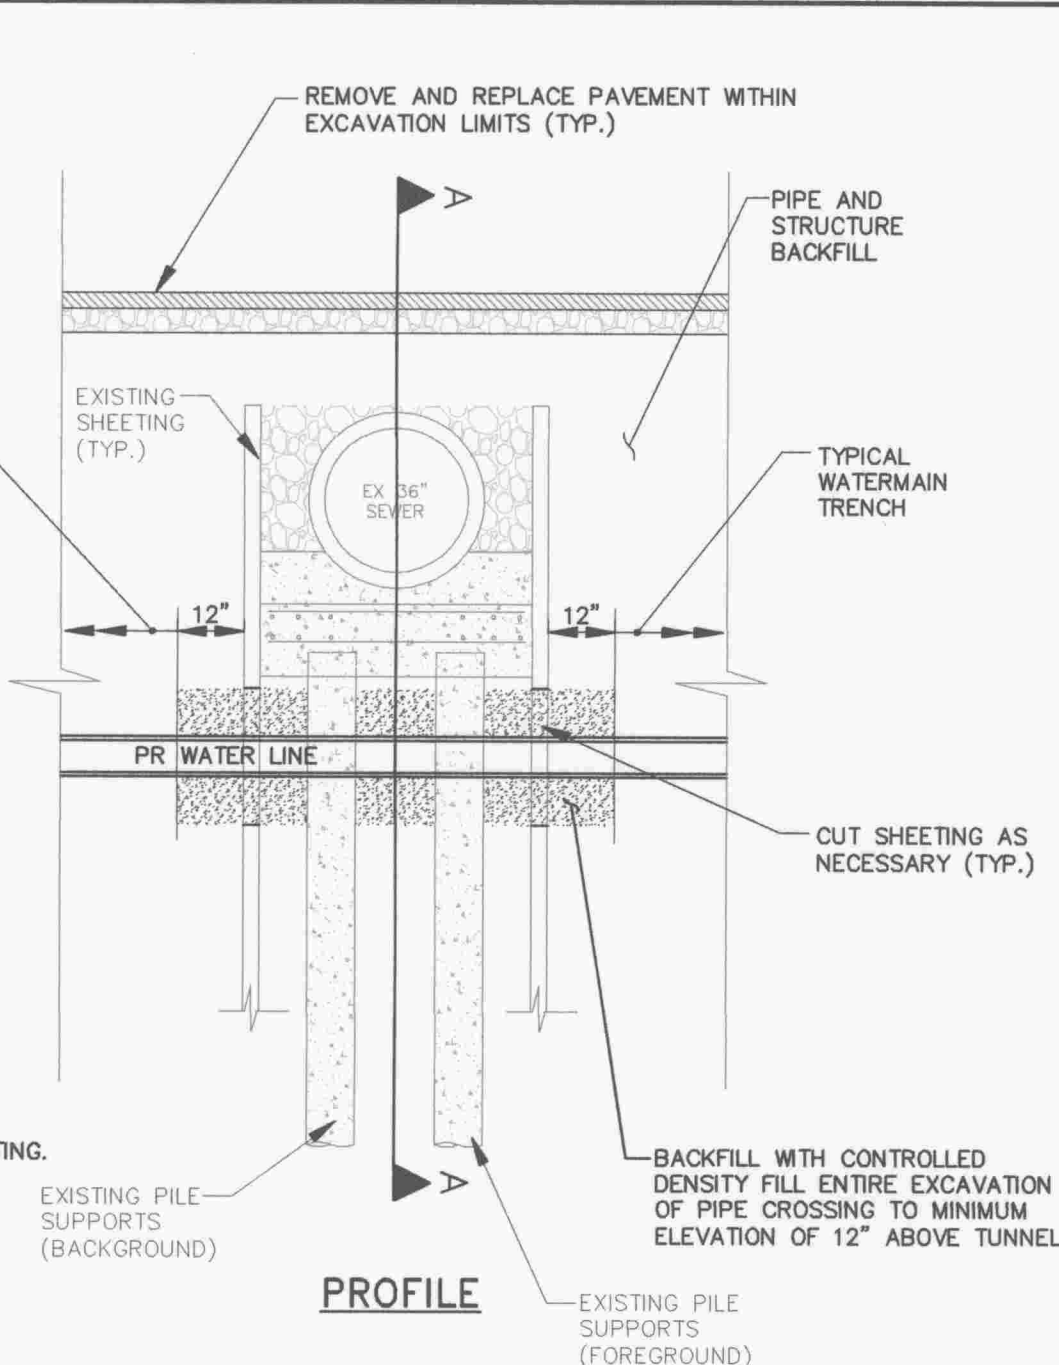


PROFILE

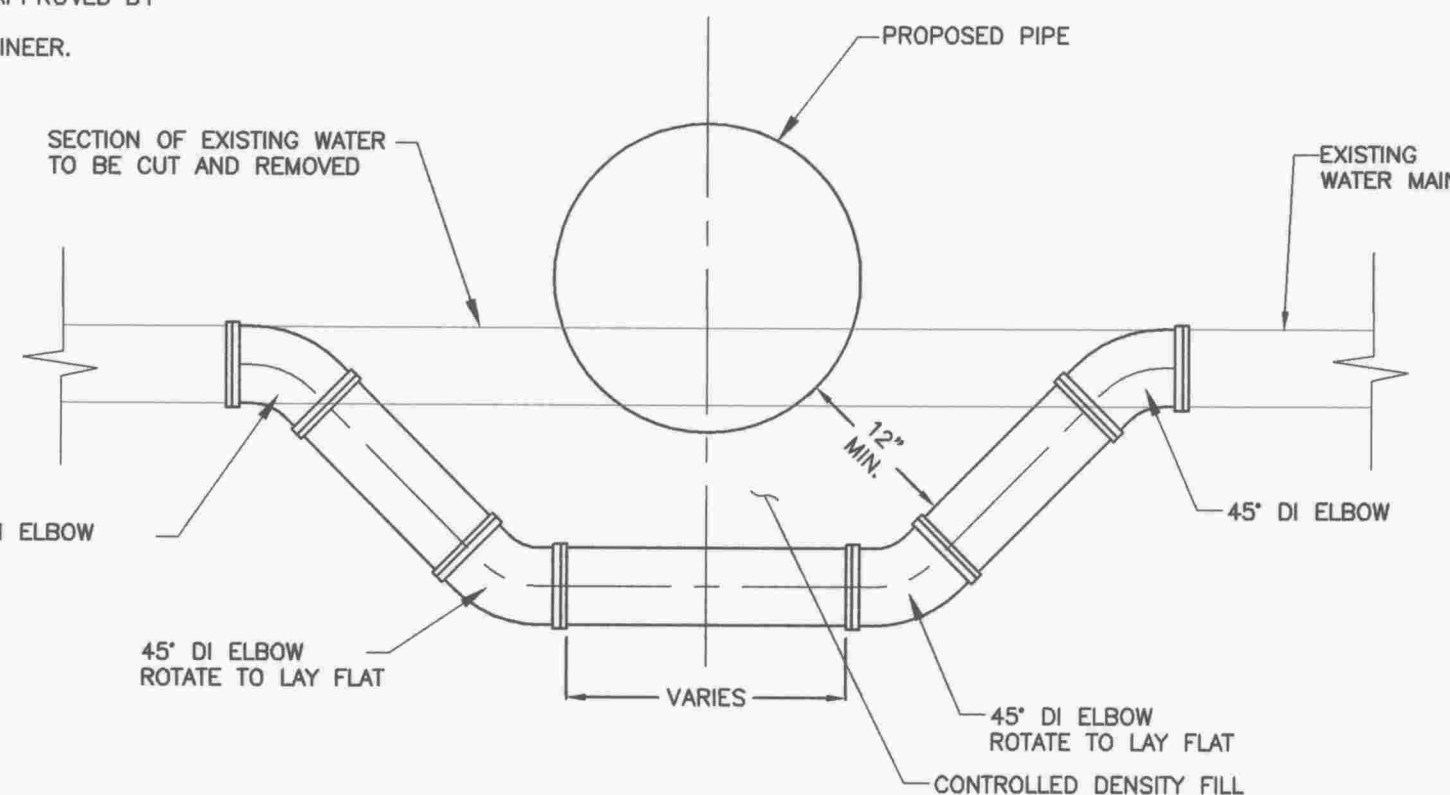

7 WATER LINE CROSSING DETAIL
N.T.S.

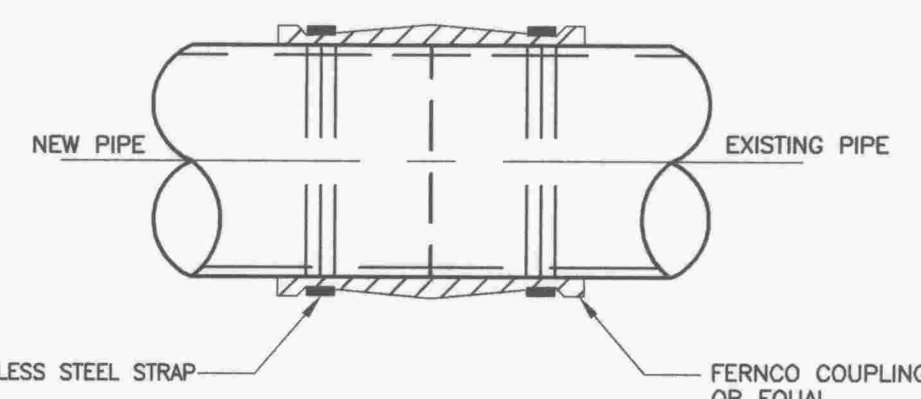

8 NEW PIPE TO EXISTING PIPE CONNECTION
N.T.S.

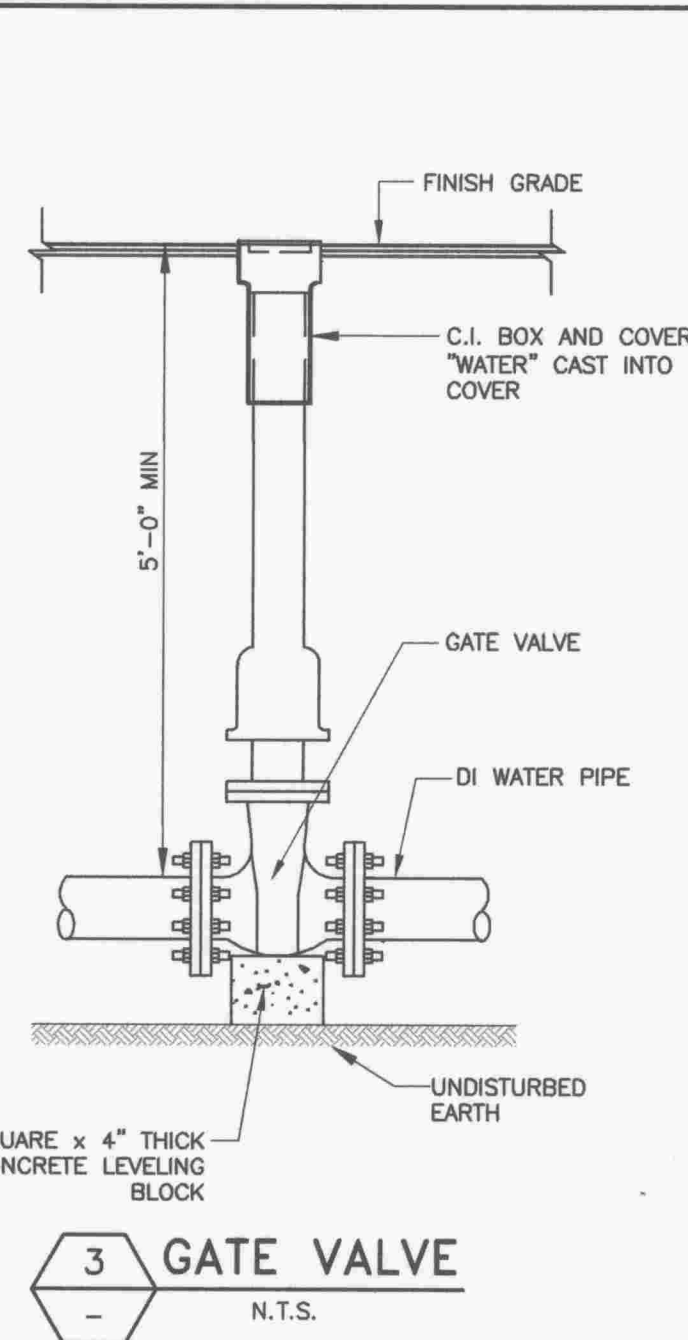

3 GATE VALVE
N.T.S.


SITE DETAILS 3

CITY OF SALEM, MASSACHUSETTS
DEPARTMENT OF PUBLIC WORKS

CANAL STREET DRAINAGE,
SEWER & WATER IMPROVEMENTS
SALEM, MASSACHUSETTS

JOB NO.: 224404.02
DATE: JANUARY 25, 2013
SCALE: 1"=20'
SHEET: 18 OF 24

C-302

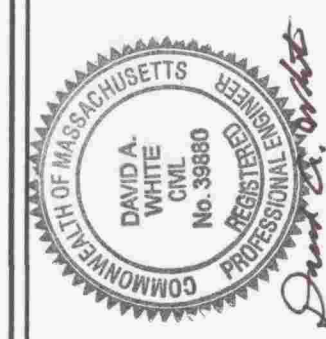


40 Shattuck Road, Suite 110
Andover, Massachusetts 01810
866.702.6371 | www.woodardcurran.com

WOODARD & CURRAN

COMMITMENT & INTEGRITY DRIVE RESULTS


THIS DOCUMENT IS THE PROPERTY OF WOODARD & CURRAN INC. AND ITS CLIENT. REPRODUCTION OR MODIFICATION WITHOUT WRITTEN PERMISSION IS PROHIBITED.

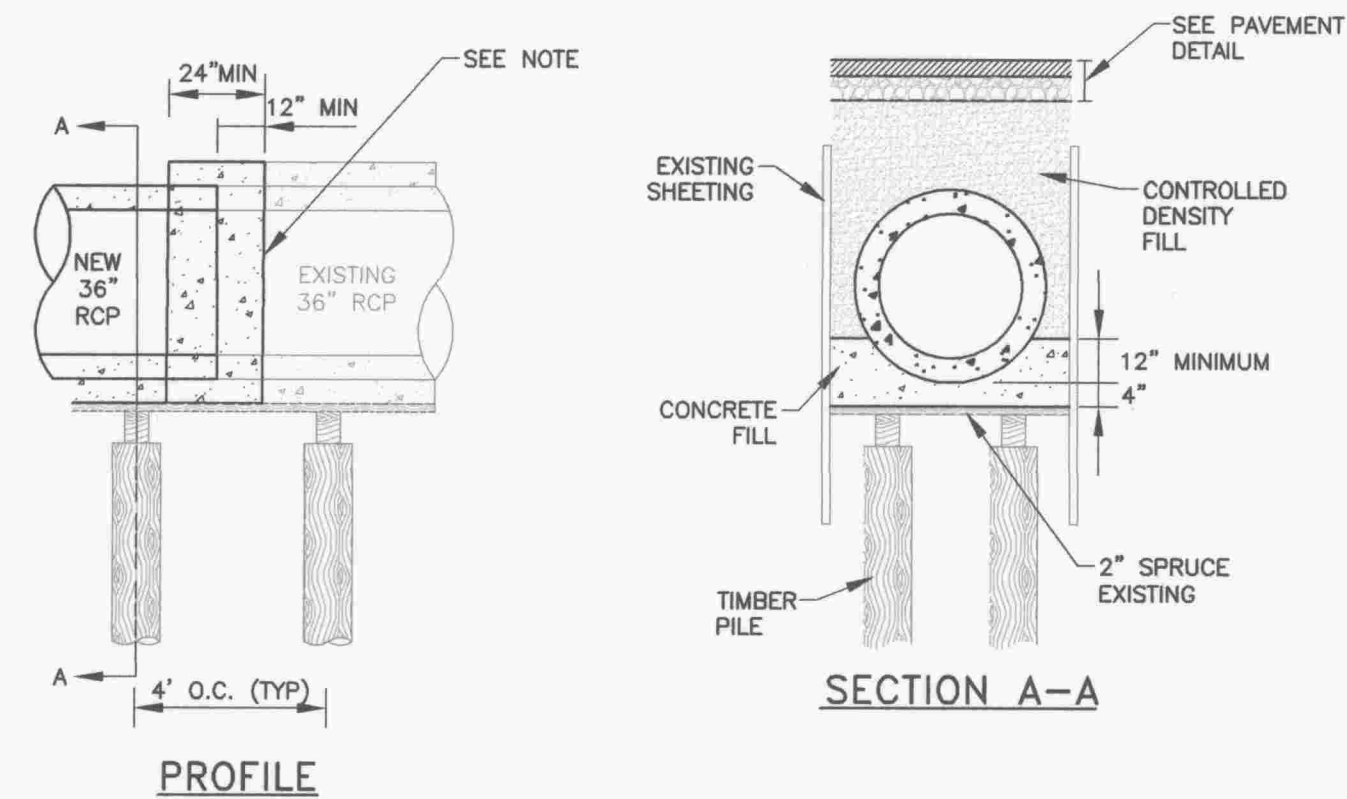

NOTES:

1. ENCAPSULATE 36" RCP WITH MIN 6" CONCRETE AROUND PIPE. MINIMUM 12" FROM PIPE JOINT.
2. REMOVE AND REPLACE CONCRETE FILL AROUND 36" CONCRETE PIPE TO EXISTING 2" SPRUCE.
3. CONTRACTOR TO FIELD VERIFY PRESENCE OF PILE CAP. IF PIPE IS EARTH SUPPORTED, INSTALL PIPE PER TRENCH DETAIL. CONNECTION TO EXISTING WORK AS SHOWN.


1 OPEN CUT REPAIR #10 & #12
N.T.S.

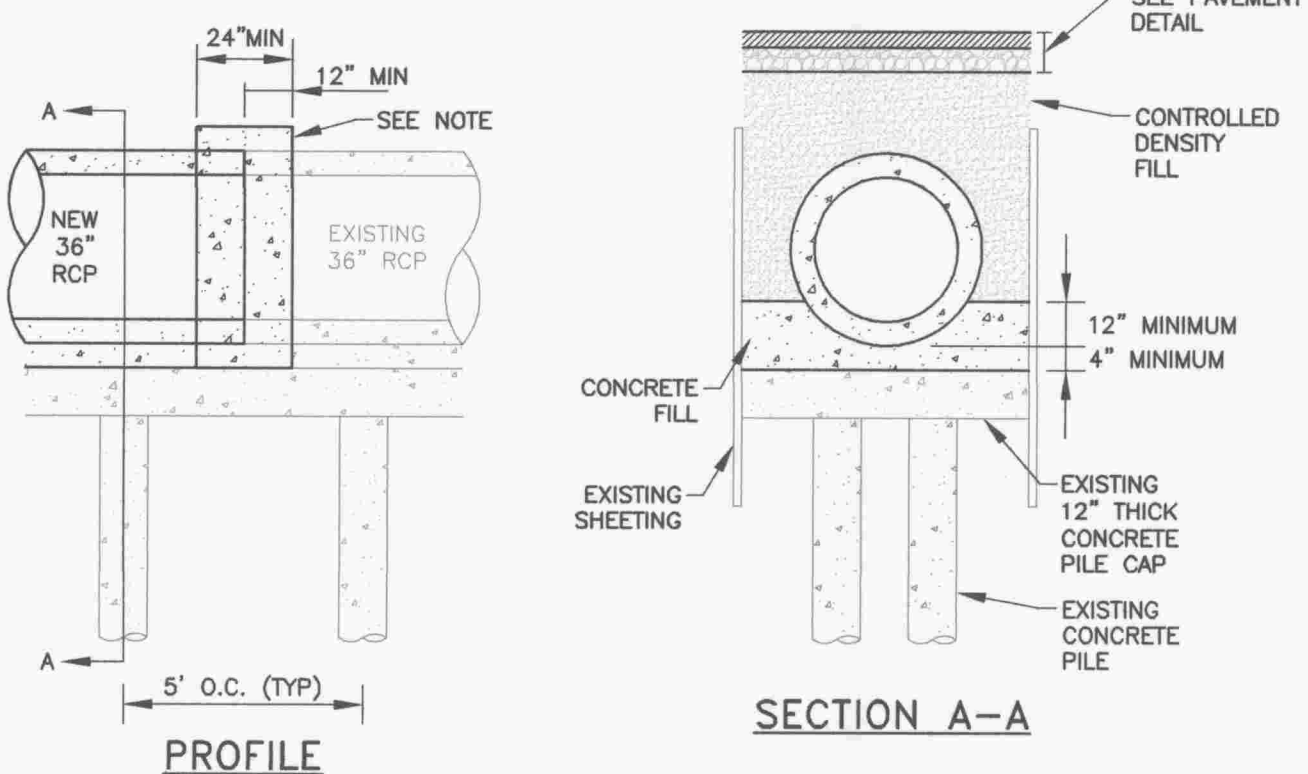

NOTES:

1. ENCAPSULATE 36" RCP WITH MIN 6" CONCRETE AROUND PIPE. MINIMUM 12" FROM PIPE JOINT.
2. REMOVE AND REPLACE CONCRETE FILL AROUND 36" CONCRETE PIPE TO EXISTING 12" THICK CONCRETE PILE CAP.
3. CONTRACTOR TO FIELD VERIFY PRESENCE OF PILE CAP. IF PIPE IS EARTH SUPPORTED, INSTALL PIPE PER TRENCH DETAIL. CONNECTION TO EXISTING WORK AS SHOWN.


2 OPEN CUT REPAIR #11
N.T.S.

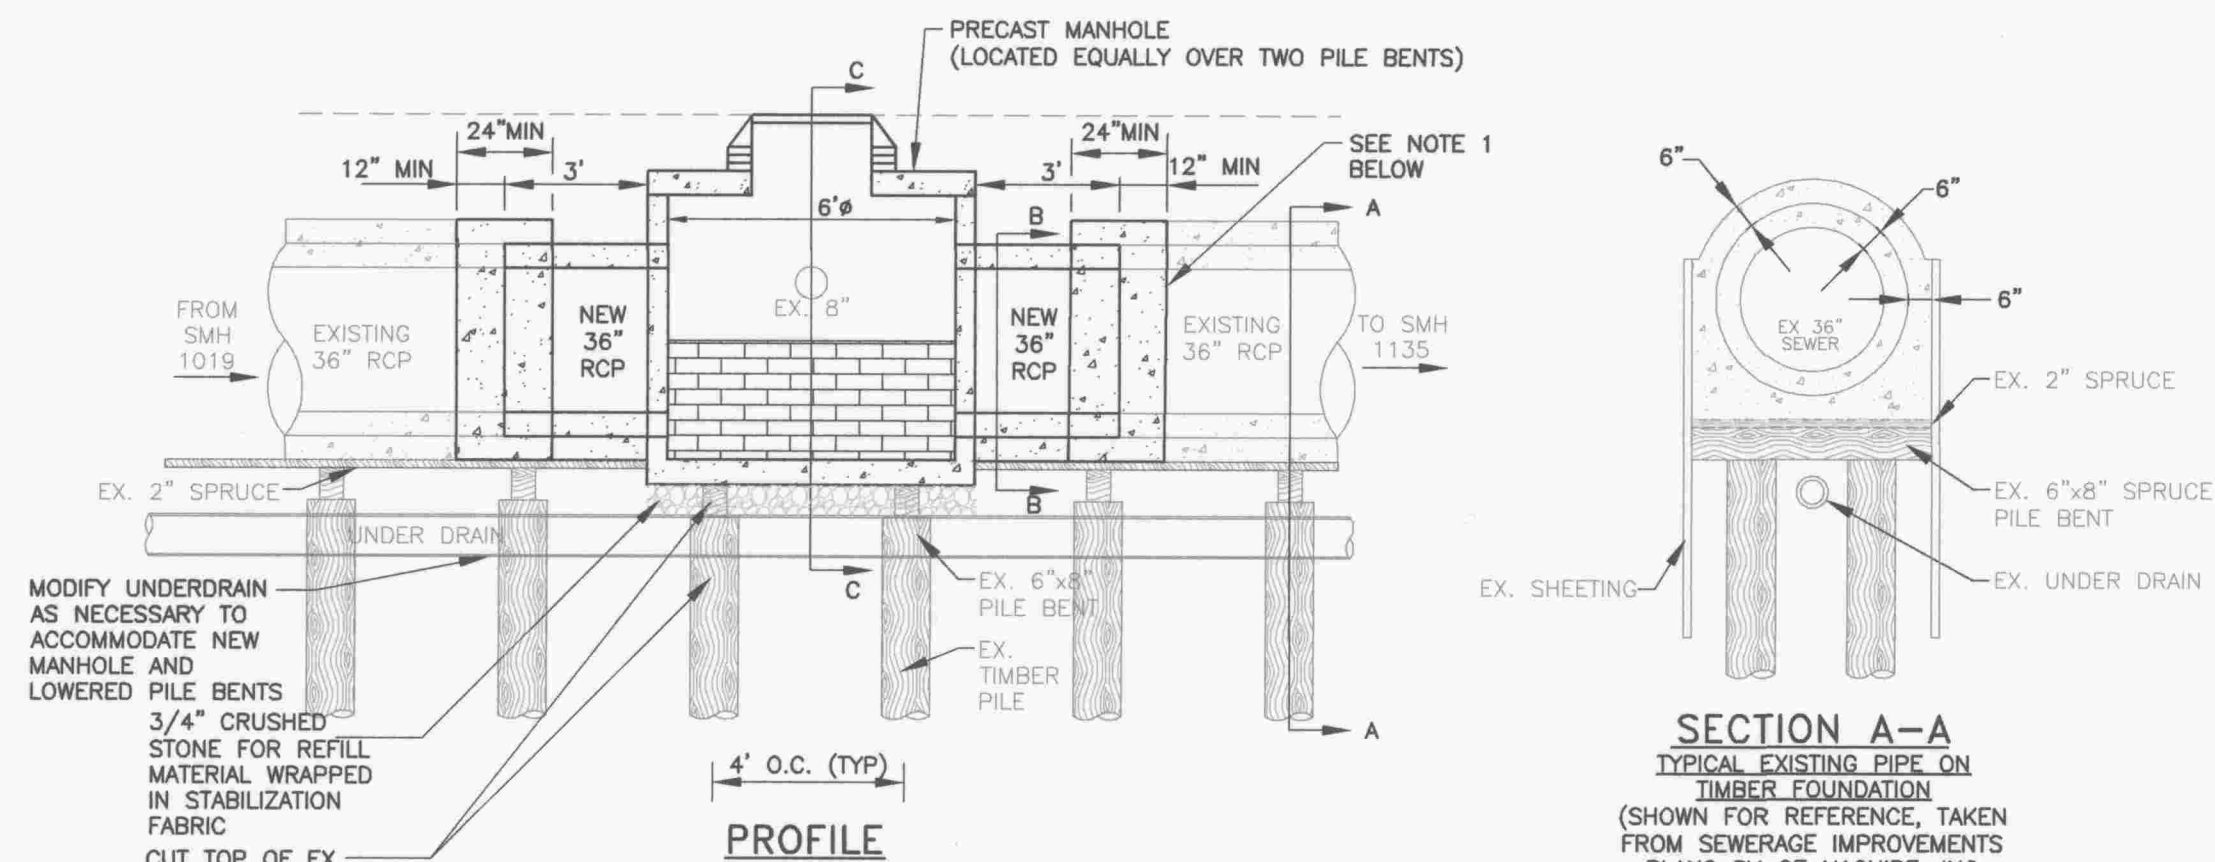

NOTES:

1. ENCAPSULATE 36" RCP WITH MIN 6" CONCRETE AROUND PIPE. MINIMUM 12" FROM PIPE JOINT.
2. REMOVE AND REPLACE CONCRETE FILL AROUND 36" CONCRETE PIPE TO EXISTING 2" SPRUCE.
3. CONTRACTOR TO FIELD VERIFY PRESENCE OF PILE CAP. IF PIPE IS EARTH SUPPORTED, INSTALL PIPE PER TRENCH DETAIL. CONNECTION TO EXISTING WORK AS SHOWN.

3 OPEN CUT REPAIR #13
N.T.S.

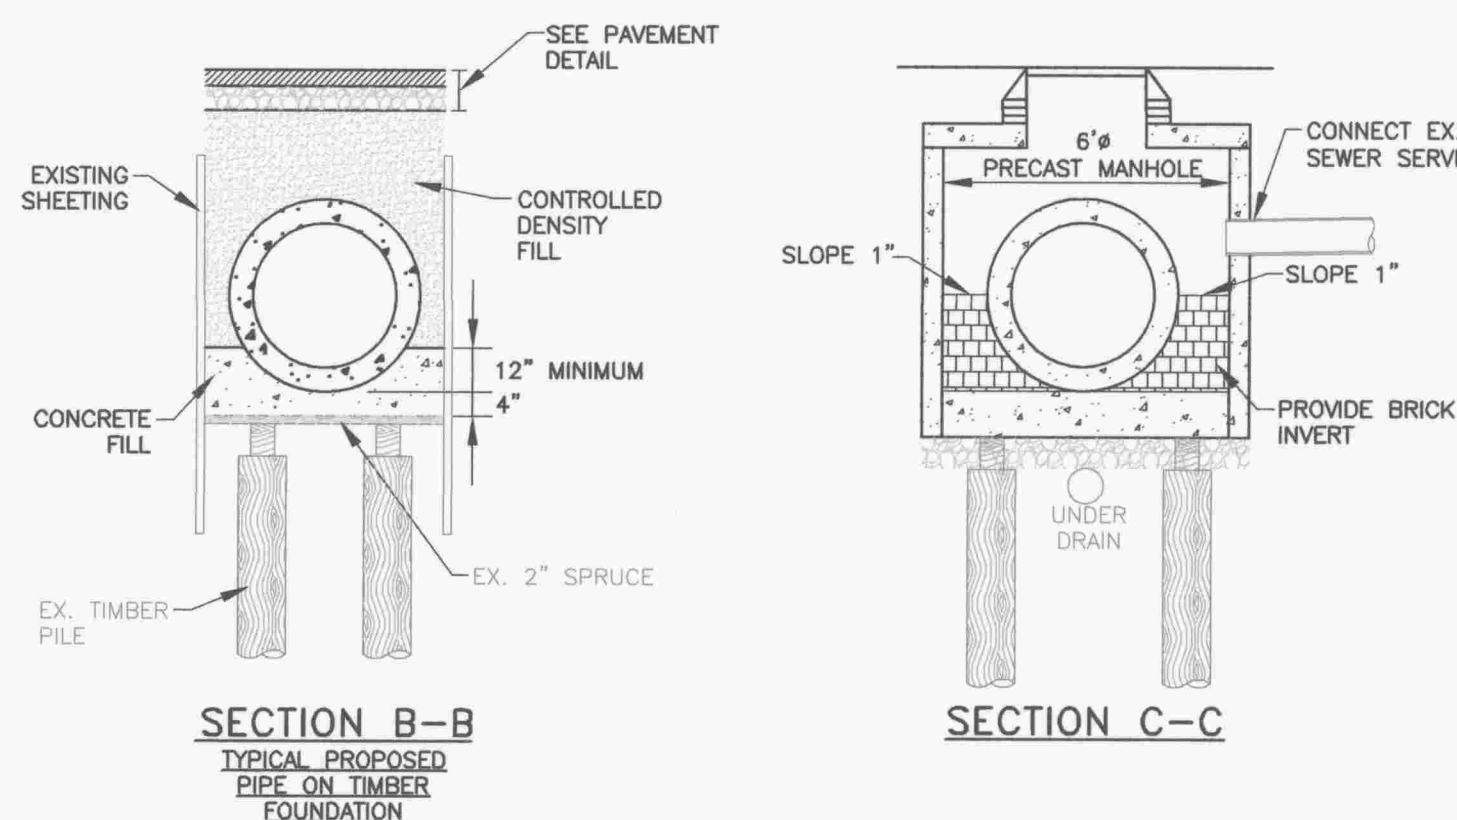

Sewer Open Cut Repairs									
OCR #	Start (From) MH	End (To) MH	Street	Cover	Pipe Dia. (in.)	Pipe Length	Pipe Material	Footage from start MH	Assumed Length of Repair
9	1013	2527	Laurel St.	Street	8	265	VCP	0	265

NOTES:

1. 36" SEWER PIPES SUPPORTED ON PILES AND PERMANENT SHEETING IN PLACE. COMPLETION OF WORK MAY REQUIRE MODIFICATIONS TO BOTH.
2. ALL PRIVATE UTILITY SERVICES MAY NOT BE SHOWN. CONTRACTOR IS RESPONSIBLE FOR PROTECTING AND MAINTAINING ALL SERVICES ENCOUNTERED. TEMPORARY REMOVAL OR RELOCATION OF SERVICES FOR THE CONVENIENCE OF THE CONTRACTOR SHALL BE CONSIDERED INCIDENTAL TO THE WORK AND NOT MEASURED SEPARATELY FOR PAYMENT.
3. SEE TRENCH DETAIL ON SHEET C-300.



4 OPEN CUT REPAIR #9 - LAUREL STREET

SCALE: 1"=20'



BAR SCALE

1" = 20'
CHECK GRAPHIC SCALE BEFORE USING

40 Shattuck Road, Suite 110
Andover, Massachusetts 01810
866.702.6371 | www.woodardcurran.com



--	--	

DESIGNED BY: HCP/SWK/NG CHECKED BY: DAW/RWS/MS
DRAWN BY: HCP/JB/JP




SITE DETAILS 4

CITY OF SALEM, MASSACHUSETTS
DEPARTMENT OF PUBLIC WORKS

CANAL STREET DRAINAGE
SEWER & WATER IMPROVEMENTS
SALEM, MASSACHUSETTS

JOB NO.: 224404.02
DATE: JANUARY 25, 2013
SCALE: AS SHOWN
SHEET: 19 OF 24

C-303

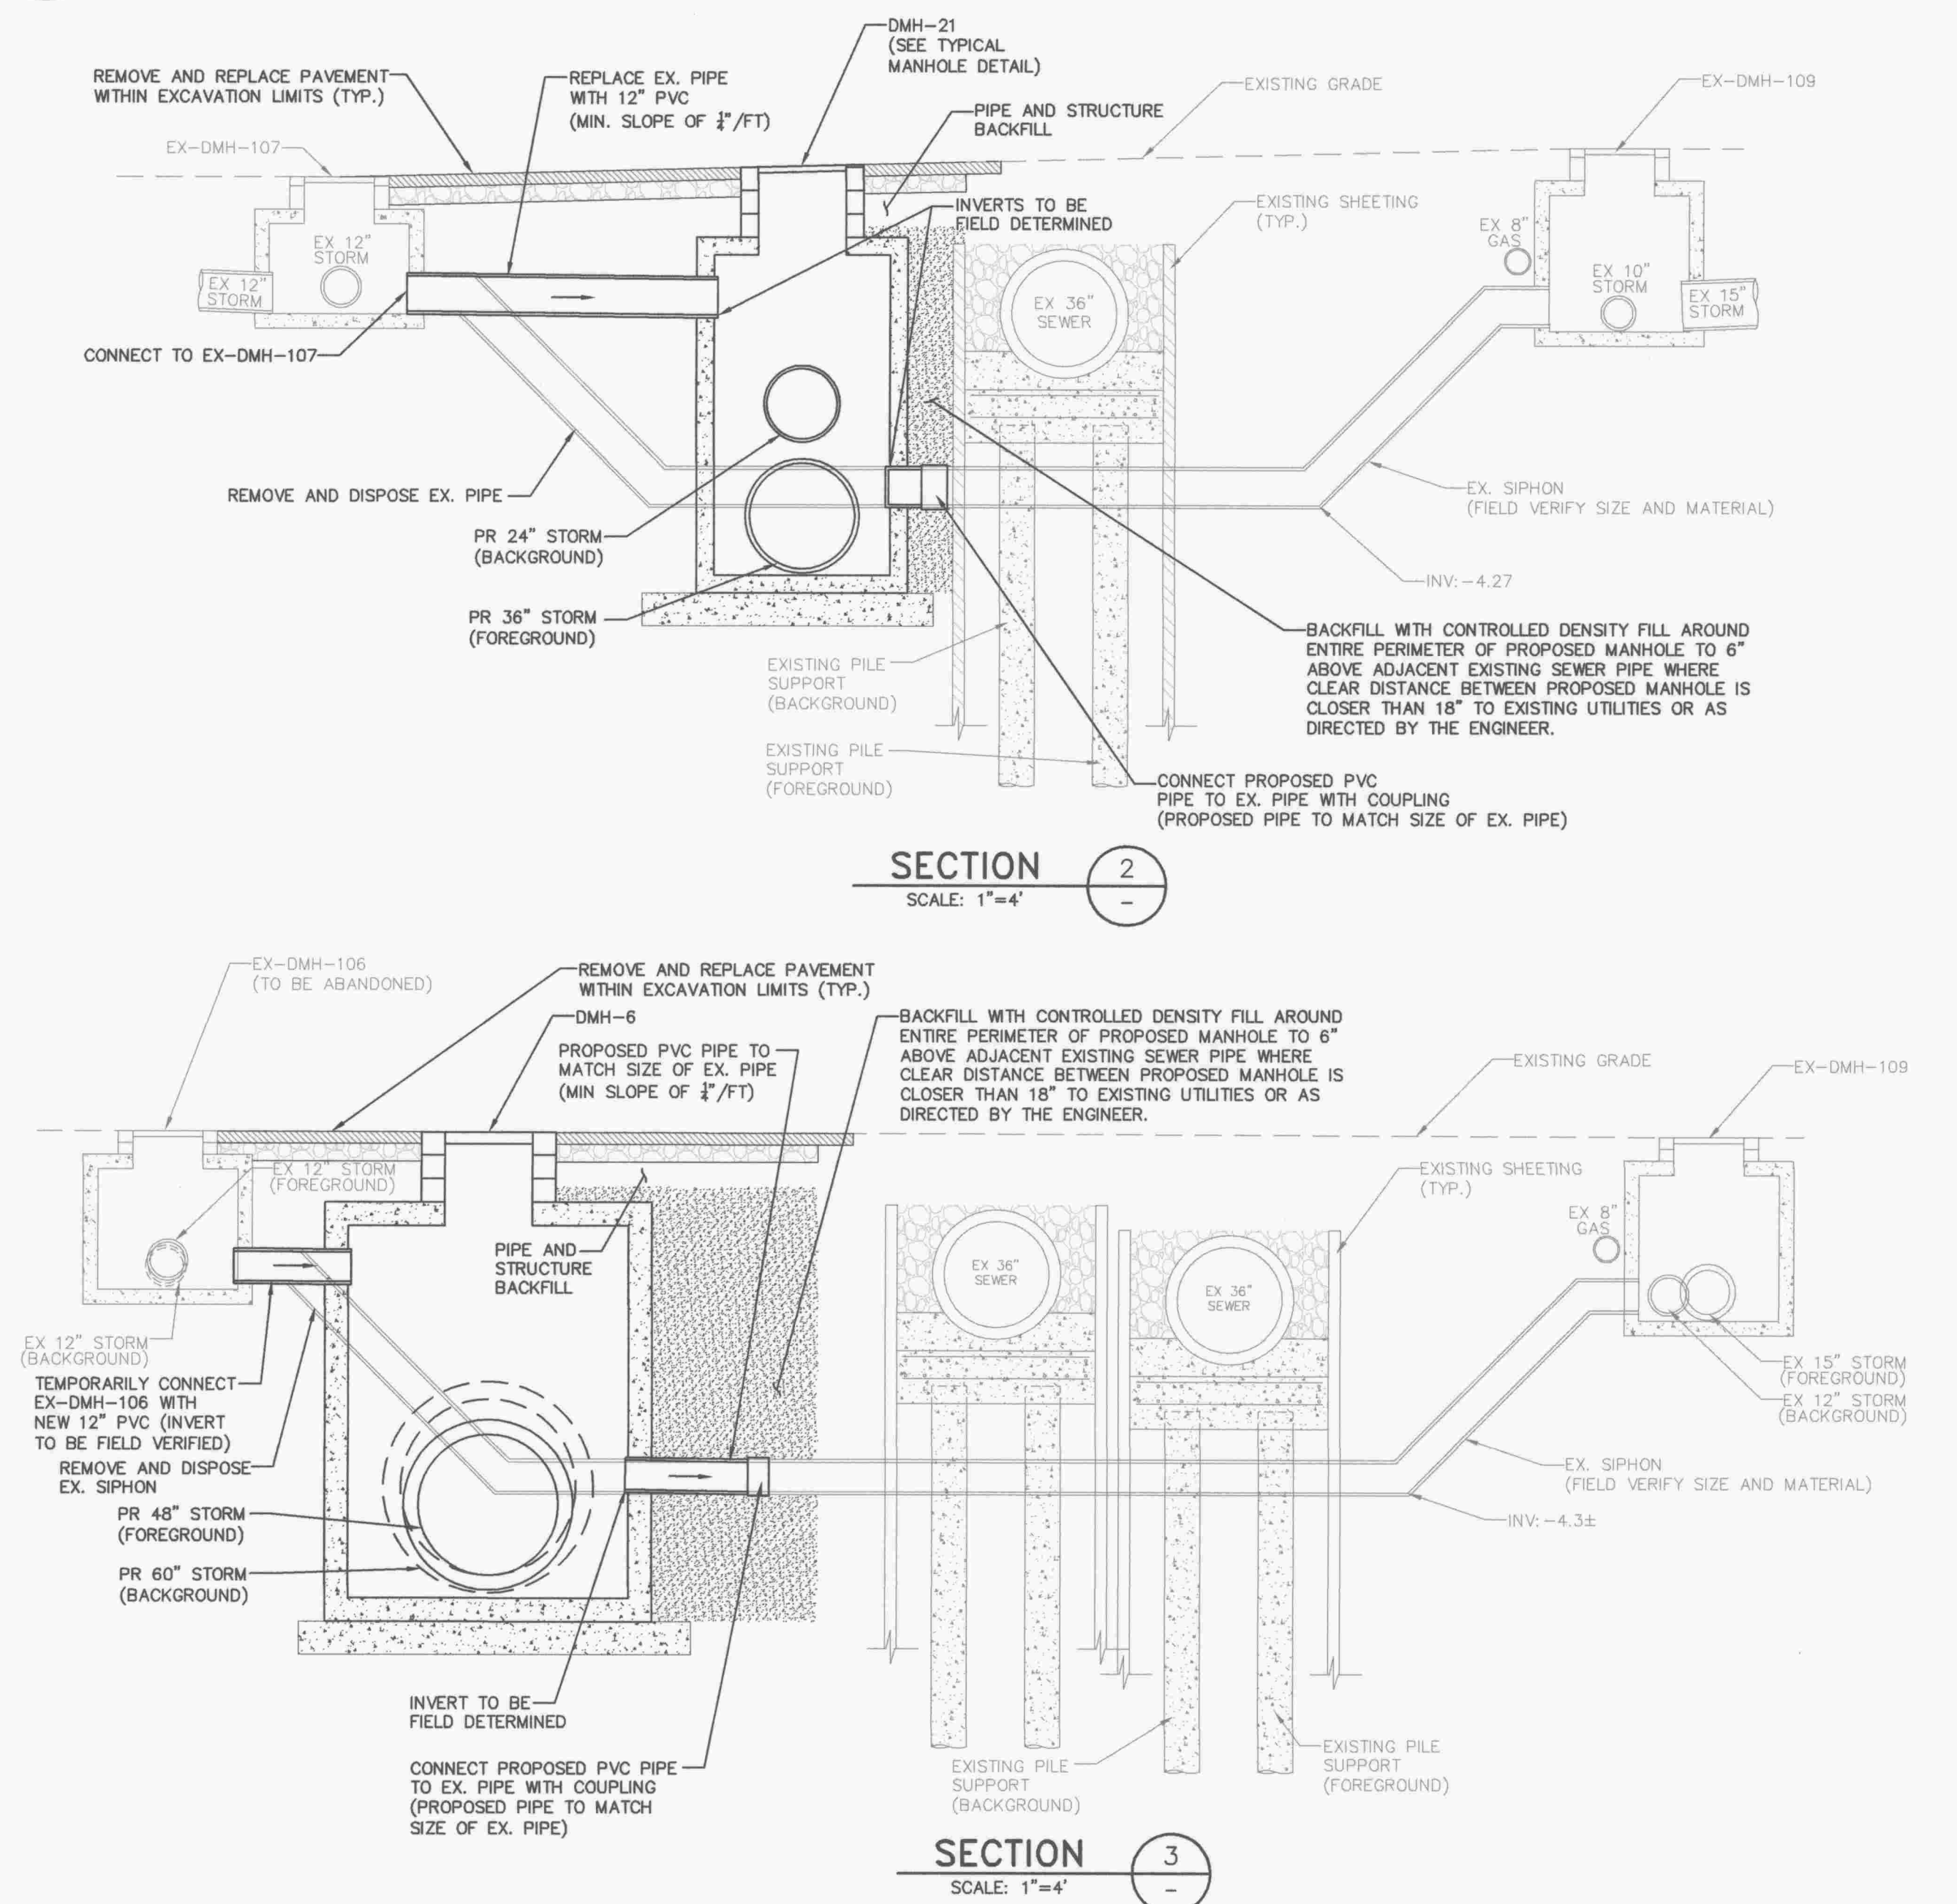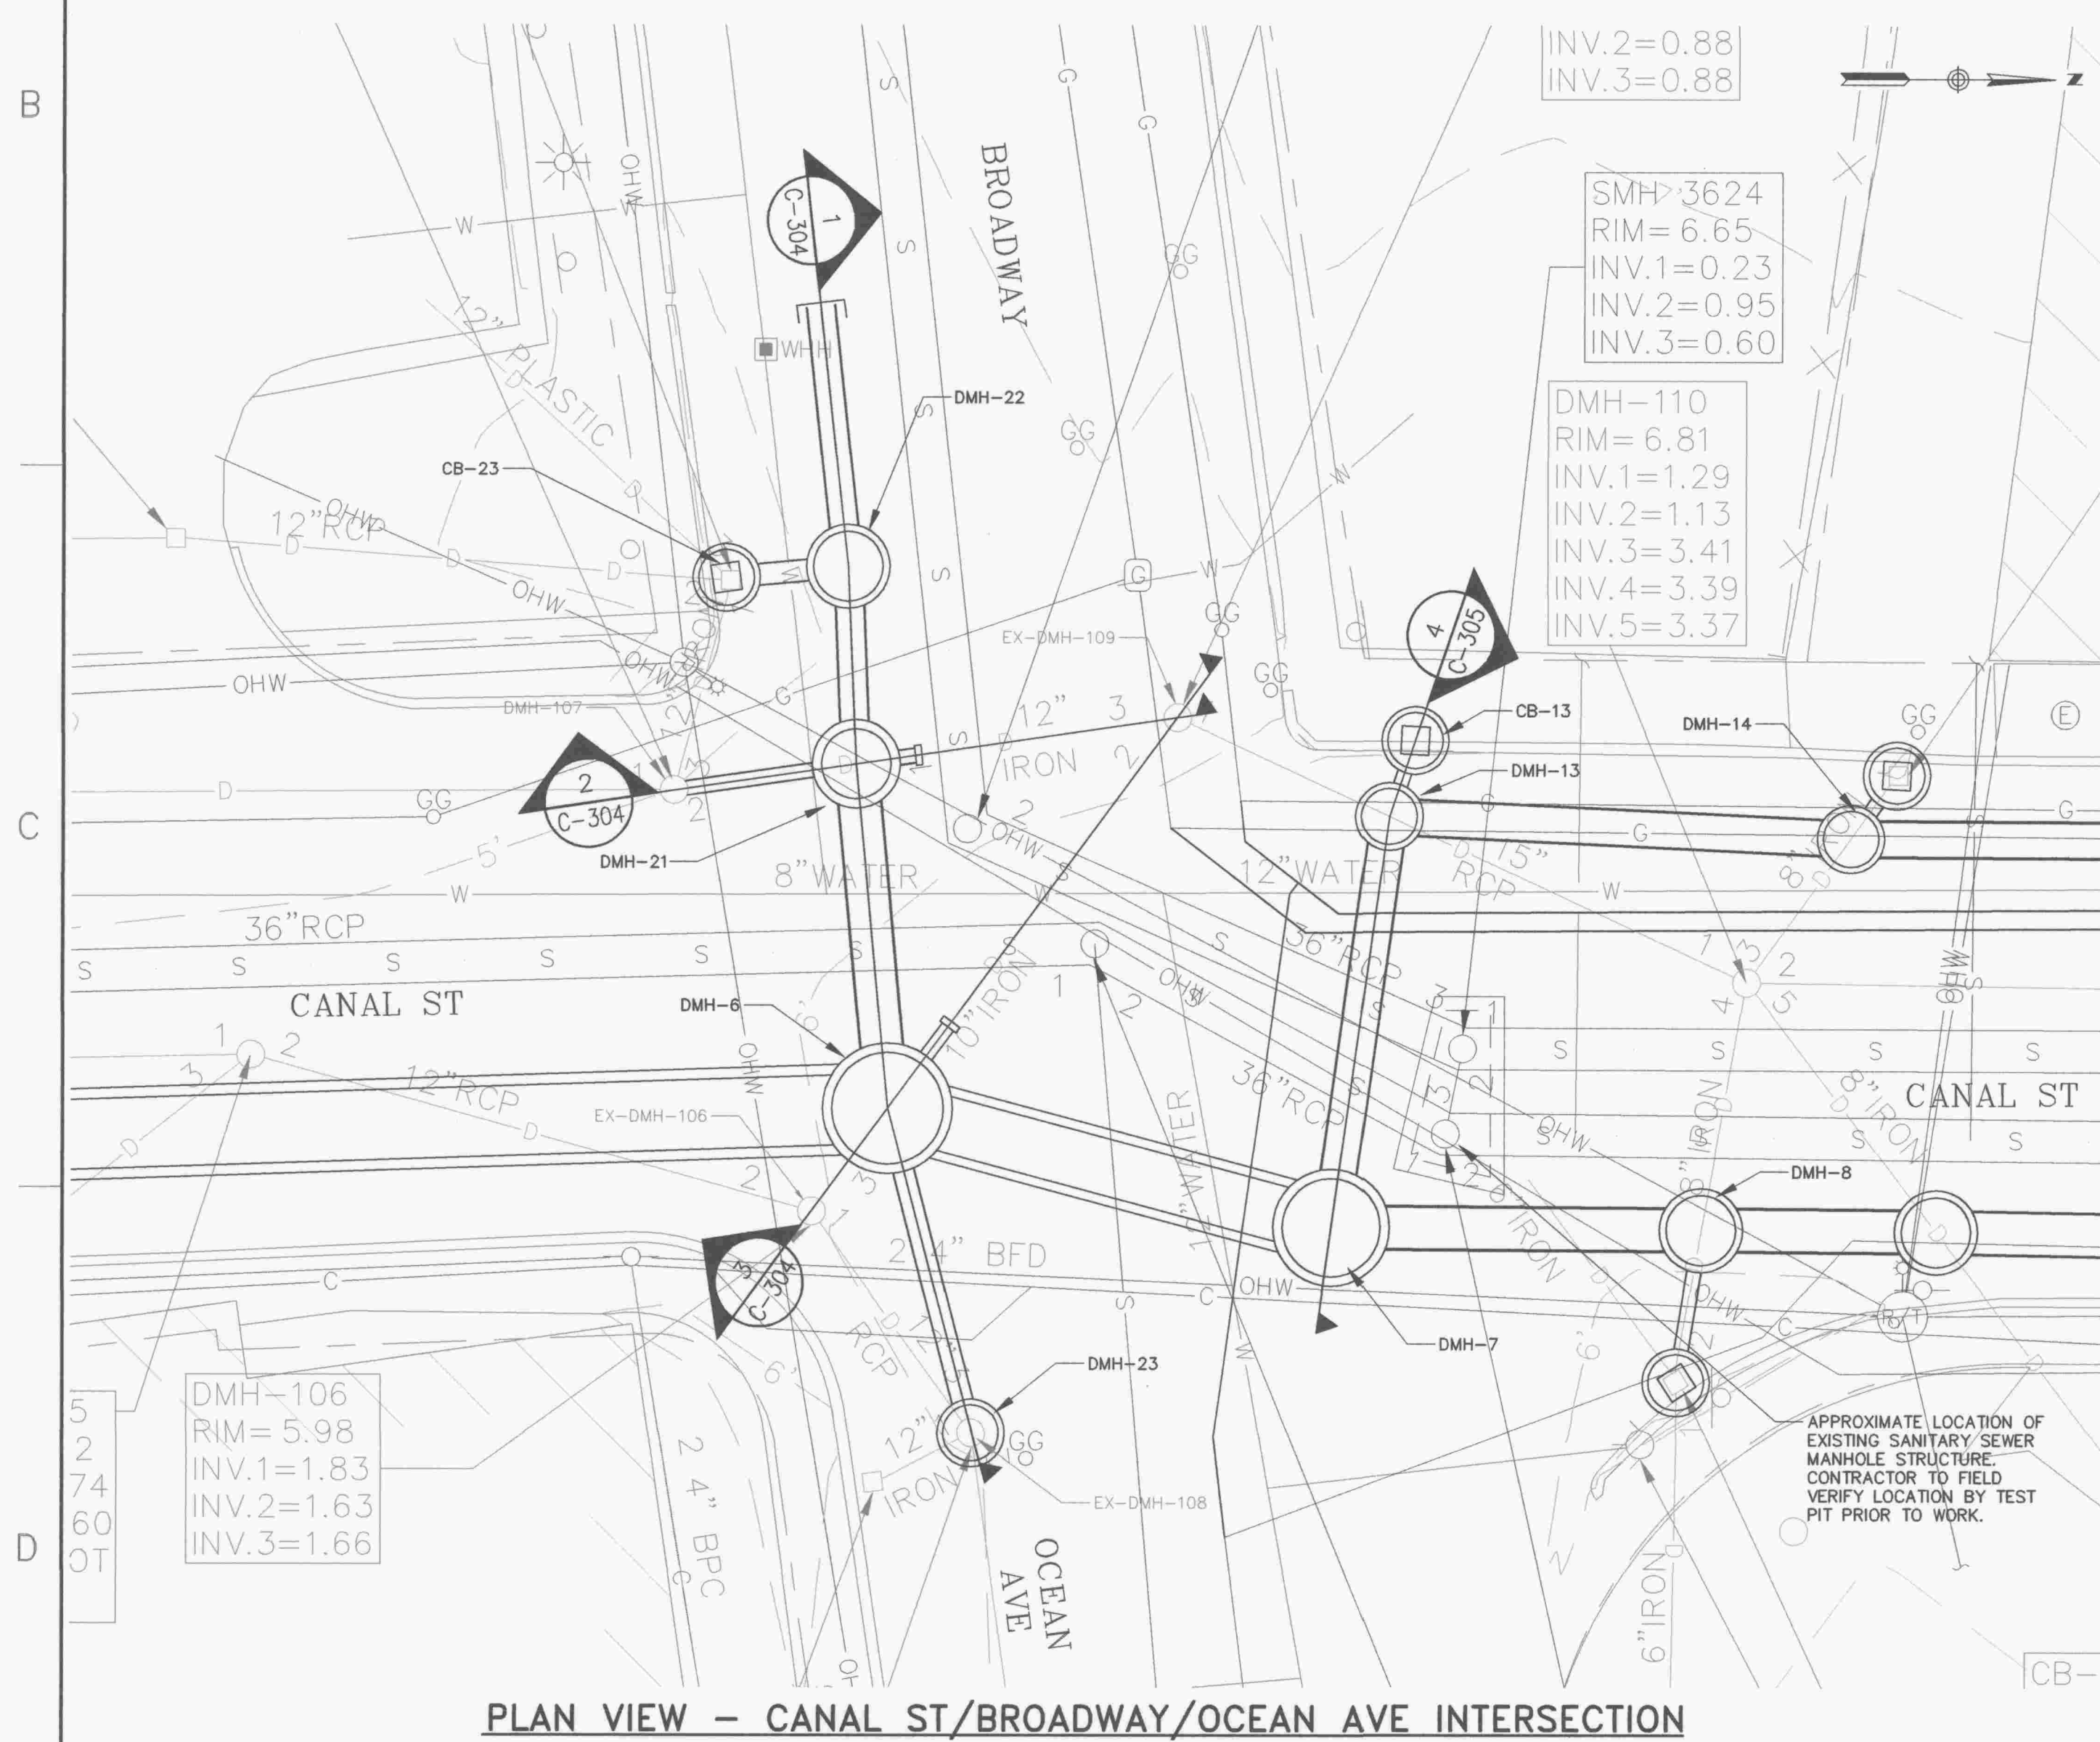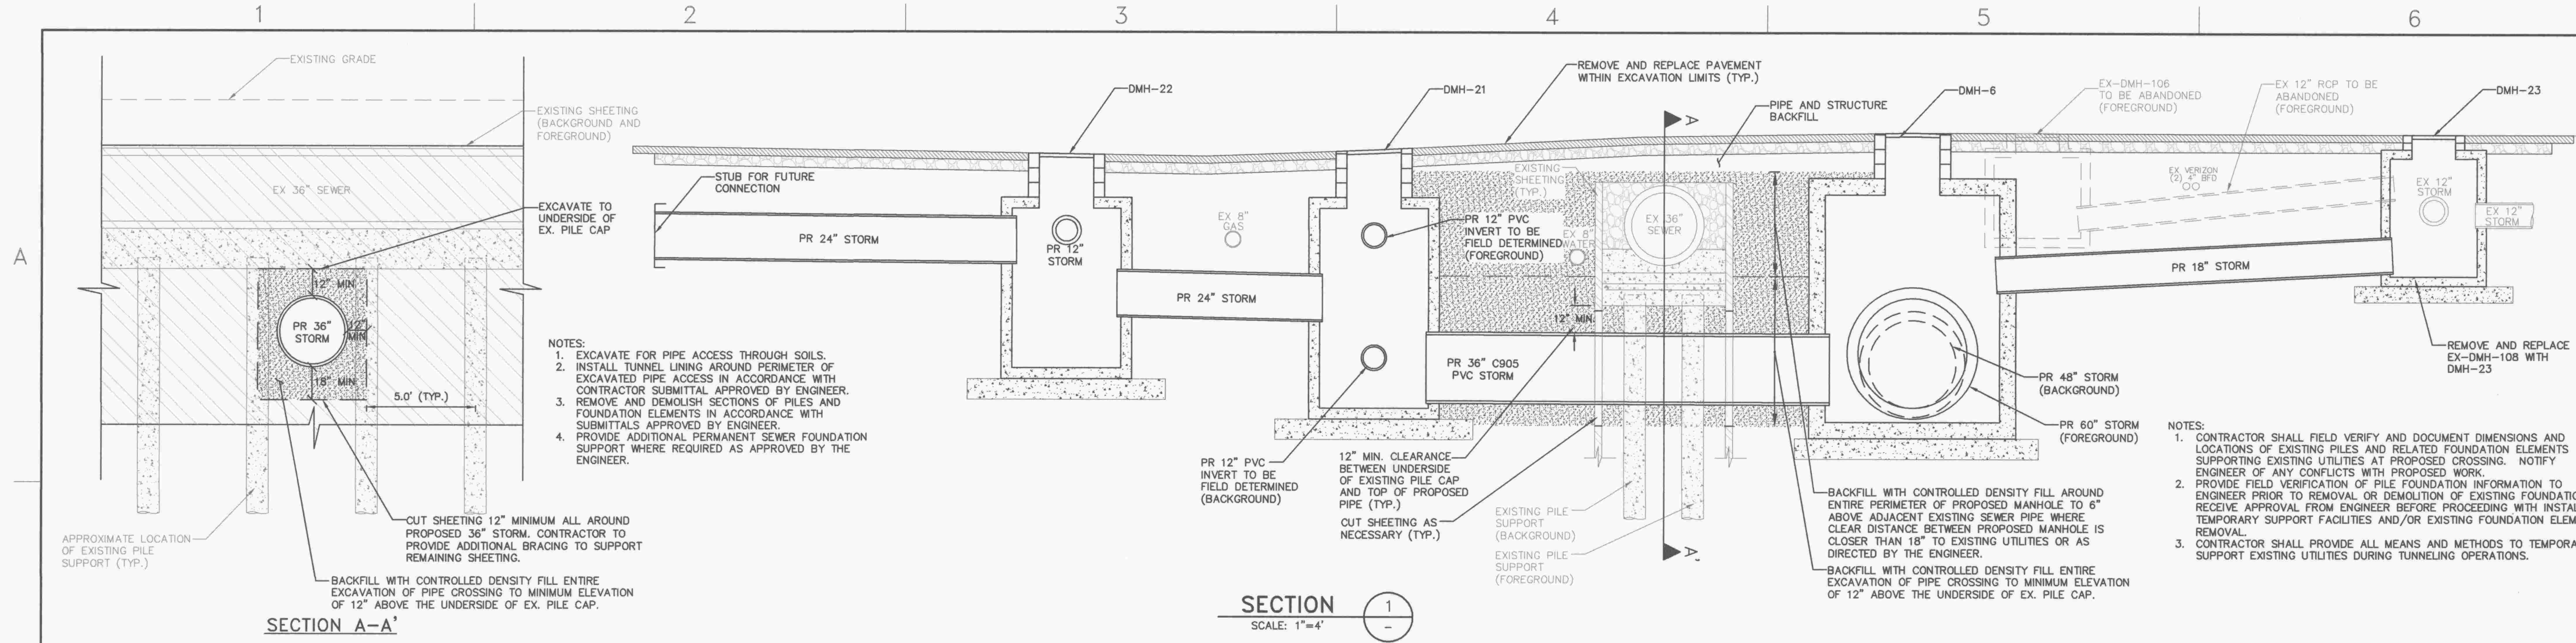

40 Shattuck Road, Suite 110
Andover, Massachusetts 01810
866.702.6371 | www.woodardcurran.com

WOODARD & CURRAN

THIS DOCUMENT IS THE PROPERTY OF WOODARD & CURRAN INC. AND ITS CLIENT. REPRODUCTION OR MODIFICATION WITHOUT WRITTEN PERMISSION IS PROHIBITED.

COMMITMENT & INTEGRITY DRIVE RESULTS

COMMONWEALTH OF MASSACHUSETTS
DAVID A. WHITE
No. 38680
REGISTERED PROFESSIONAL ENGINEER
1/25/13

REV	DESCRIPTION	DATE
01-25-13	DATE	

DESIGNED BY: HCP/SMK/MC/CHECKED BY: DAW/RWS/MS
DRAWN BY: HCP/JB/GP

CROSS SECTIONS 1

CITY OF SALEM, MASSACHUSETTS
DEPARTMENT OF PUBLIC WORKS

CANAL STREET DRAINAGE
SEWER & WATER IMPROVEMENTS
SALEM, MASSACHUSETTS

JOB NO.: 224404.02
DATE: JANUARY 25, 2013
SCALE: AS SHOWN
SHEET: 20 OF 24

C-304


A

B

C

D

- NOTES:
1. EXCAVATE FOR PIPE ACCESS THROUGH SOILS.
 2. INSTALL TUNNEL LINING AROUND PERIMETER OF EXCAVATED PIPE ACCESS IN ACCORDANCE WITH CONTRACTOR SUBMITTAL, APPROVED BY ENGINEER.
 3. REMOVE AND DEMOLISH SECTIONS OF PILES AND FOUNDATION ELEMENTS IN ACCORDANCE WITH SUBMITTALS APPROVED BY ENGINEER.
 4. PROVIDE ADDITIONAL PERMANENT SEWER FOUNDATION SUPPORT WHERE REQUIRED AS APPROVED BY THE ENGINEER.

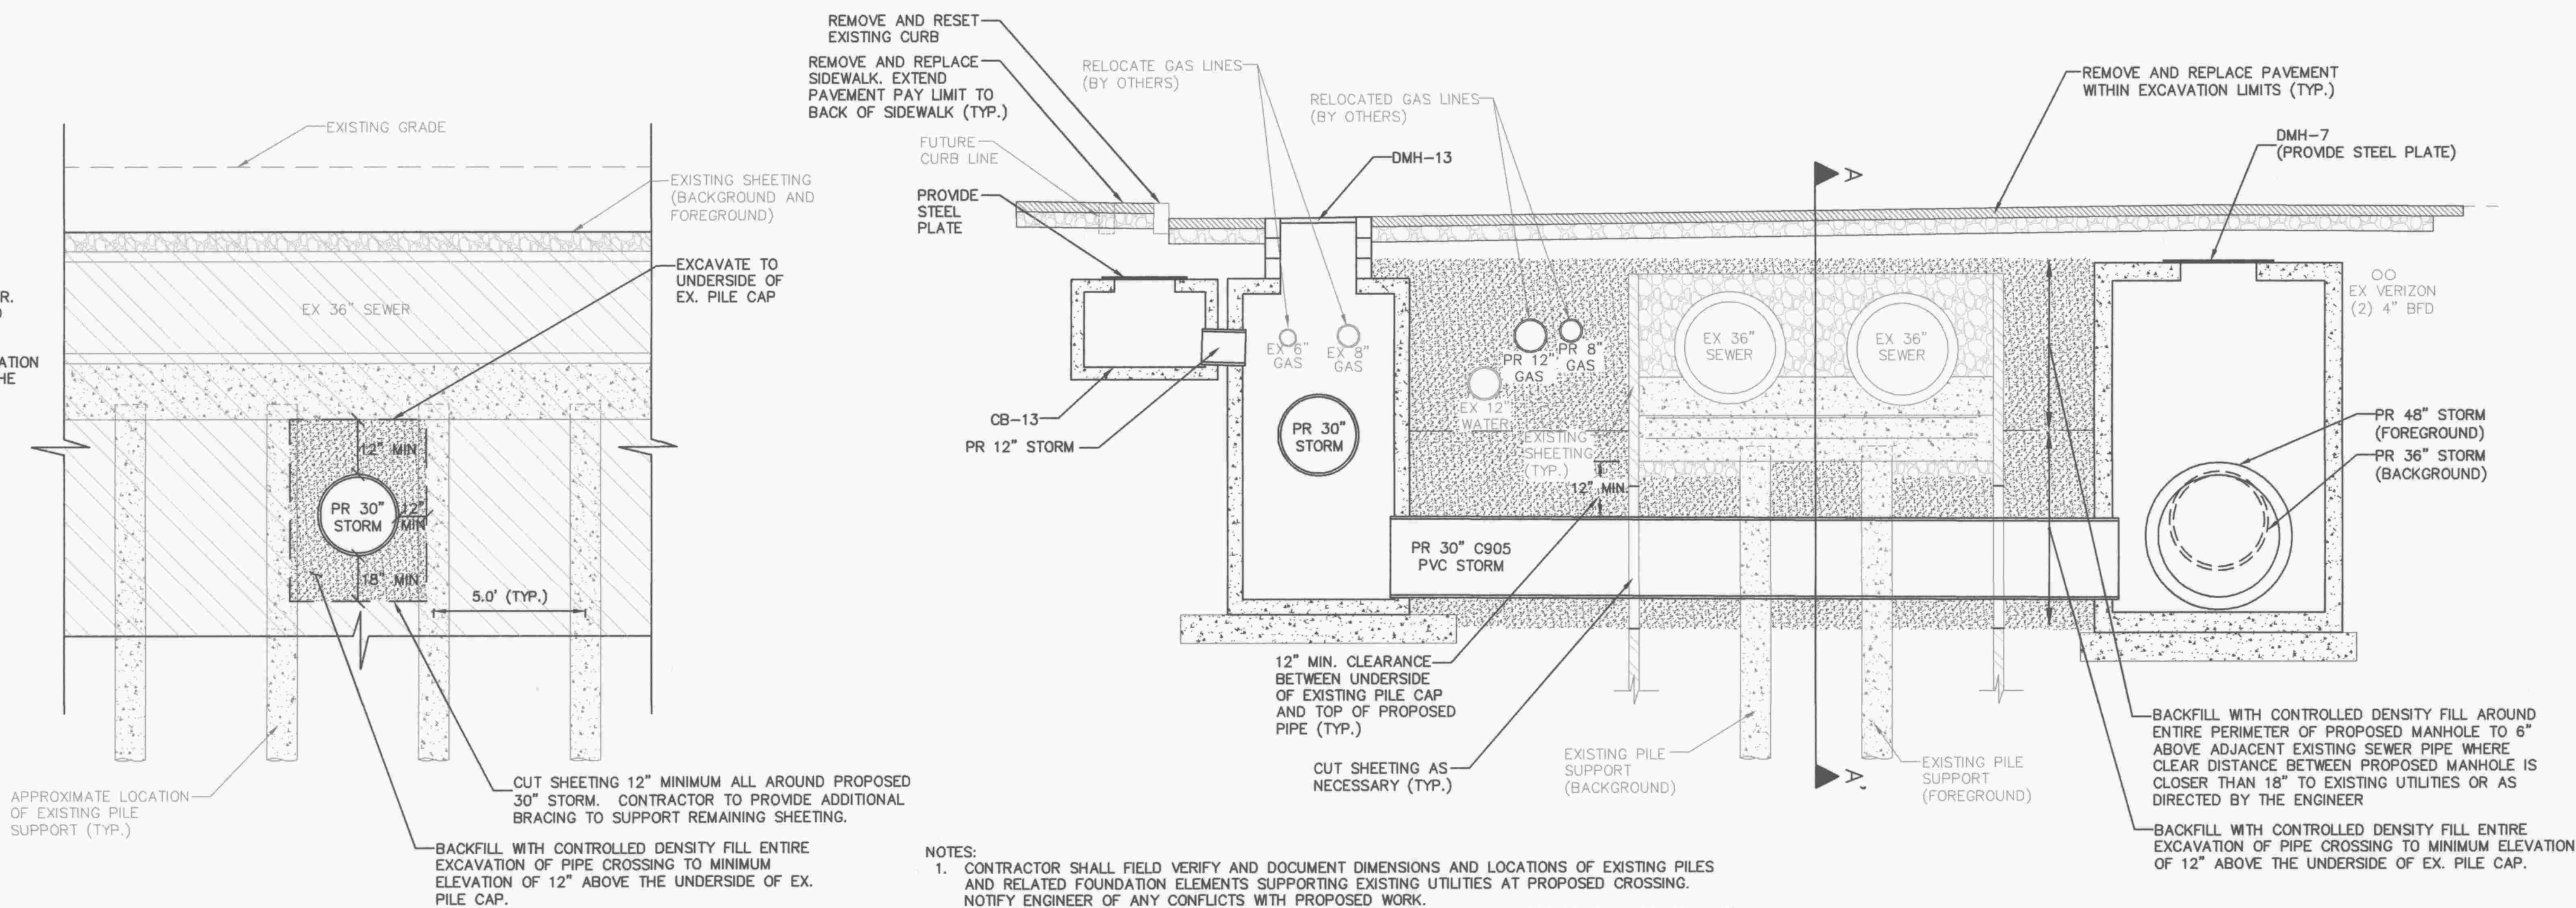

SECTION A-A'

- NOTES:
1. CONTRACTOR SHALL FIELD VERIFY AND DOCUMENT DIMENSIONS AND LOCATIONS OF EXISTING PILES AND RELATED FOUNDATION ELEMENTS SUPPORTING EXISTING UTILITIES AT PROPOSED CROSSING. NOTIFY ENGINEER OF ANY CONFLICTS WITH PROPOSED WORK.
 2. PROVIDE FIELD VERIFICATION OF PILE FOUNDATION INFORMATION TO ENGINEER PRIOR TO REMOVAL OR DEMOLITION OF EXISTING FOUNDATIONS. RECEIVE APPROVAL FROM ENGINEER BEFORE PROCEEDING WITH INSTALLING TEMPORARY SUPPORT FACILITIES AND/OR EXISTING FOUNDATION ELEMENT REMOVAL.
 3. CONTRACTOR SHALL PROVIDE ALL MEANS AND METHODS TO TEMPORARILY SUPPORT EXISTING UTILITIES DURING TUNNELING OPERATIONS.

SECTION 4

SCALE: 1"=4'

SECTION 5

SCALE: 1"=4'

SECTION 6

SCALE: 1"=4'

NOTES:

1. CONTRACTOR SHALL FIELD VERIFY LOCATION OF EXISTING SANITARY SEWER(S) AND DRAIN PIPES PRIOR TO INSTALLATION OF PROPOSED IMPROVEMENTS.
2. CONTRACTOR SHALL PROVIDE ALL SHORING AND BRACING NECESSARY TO ADEQUATELY PROTECT EXISTING UTILITIES.
3. CONTRACTOR SHALL FIELD VERIFY DIMENSIONS AND LOCATIONS OF ALL PIPES AT PROPOSED CROSSING. NOTIFY ENGINEER OF ANY CONFLICTS WITH PROPOSED WORK.

CROSS SECTIONS 2

CITY OF SALEM, MASSACHUSETTS
DEPARTMENT OF PUBLIC WORKS

CANAL STREET DRAINAGE,
SEWER & WATER IMPROVEMENTS
SALEM, MASSACHUSETTS

JOB NO.: 224404.02
DATE: JANUARY 25, 2013
SCALE: AS SHOWN
SHEET: 21 OF 24

C-305




40 Shattuck Road, Suite 110
Andover, Massachusetts 01810
866.702.6371 | www.woodardcurran.com

COMMITMENT & INTEGRITY DRIVE RESULTS



THIS DOCUMENT IS THE PROPERTY OF WOODARD & CURRAN INC. AND ITS CLIENT. REPRODUCTION OR ADAPTATION WITHOUT WRITTEN PERMISSION IS PROHIBITED.

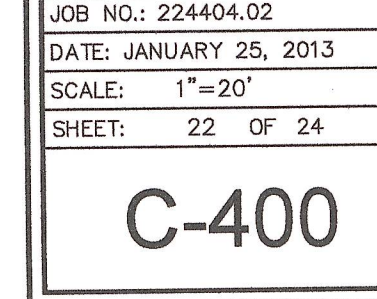

STRUCTURAL DETAILS 1

[illegible]



STRUCTURAL DETAILS 2

CITY OF SALEM, MASSACHUSETTS
DEPARTMENT OF PUBLIC WORKS

CANAL STREET DRAINAGE,
SEWER & WATER IMPROVEMENTS
SALEM, MASSACHUSETTS


JOB NO.: 224404.02
DATE: JANUARY 25, 2013
SCALE: 1"=20'
SHEET: 23 OF 24

C-401

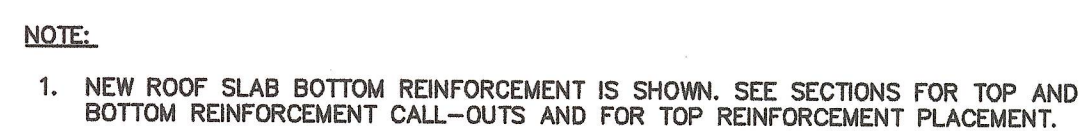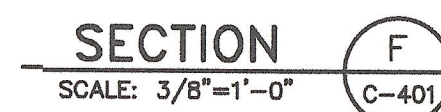

WALL AND ROOF
SLAB REPLACEMENT
(TWO LOCATIONS)

SCALE: $3/8"=1'-0"$

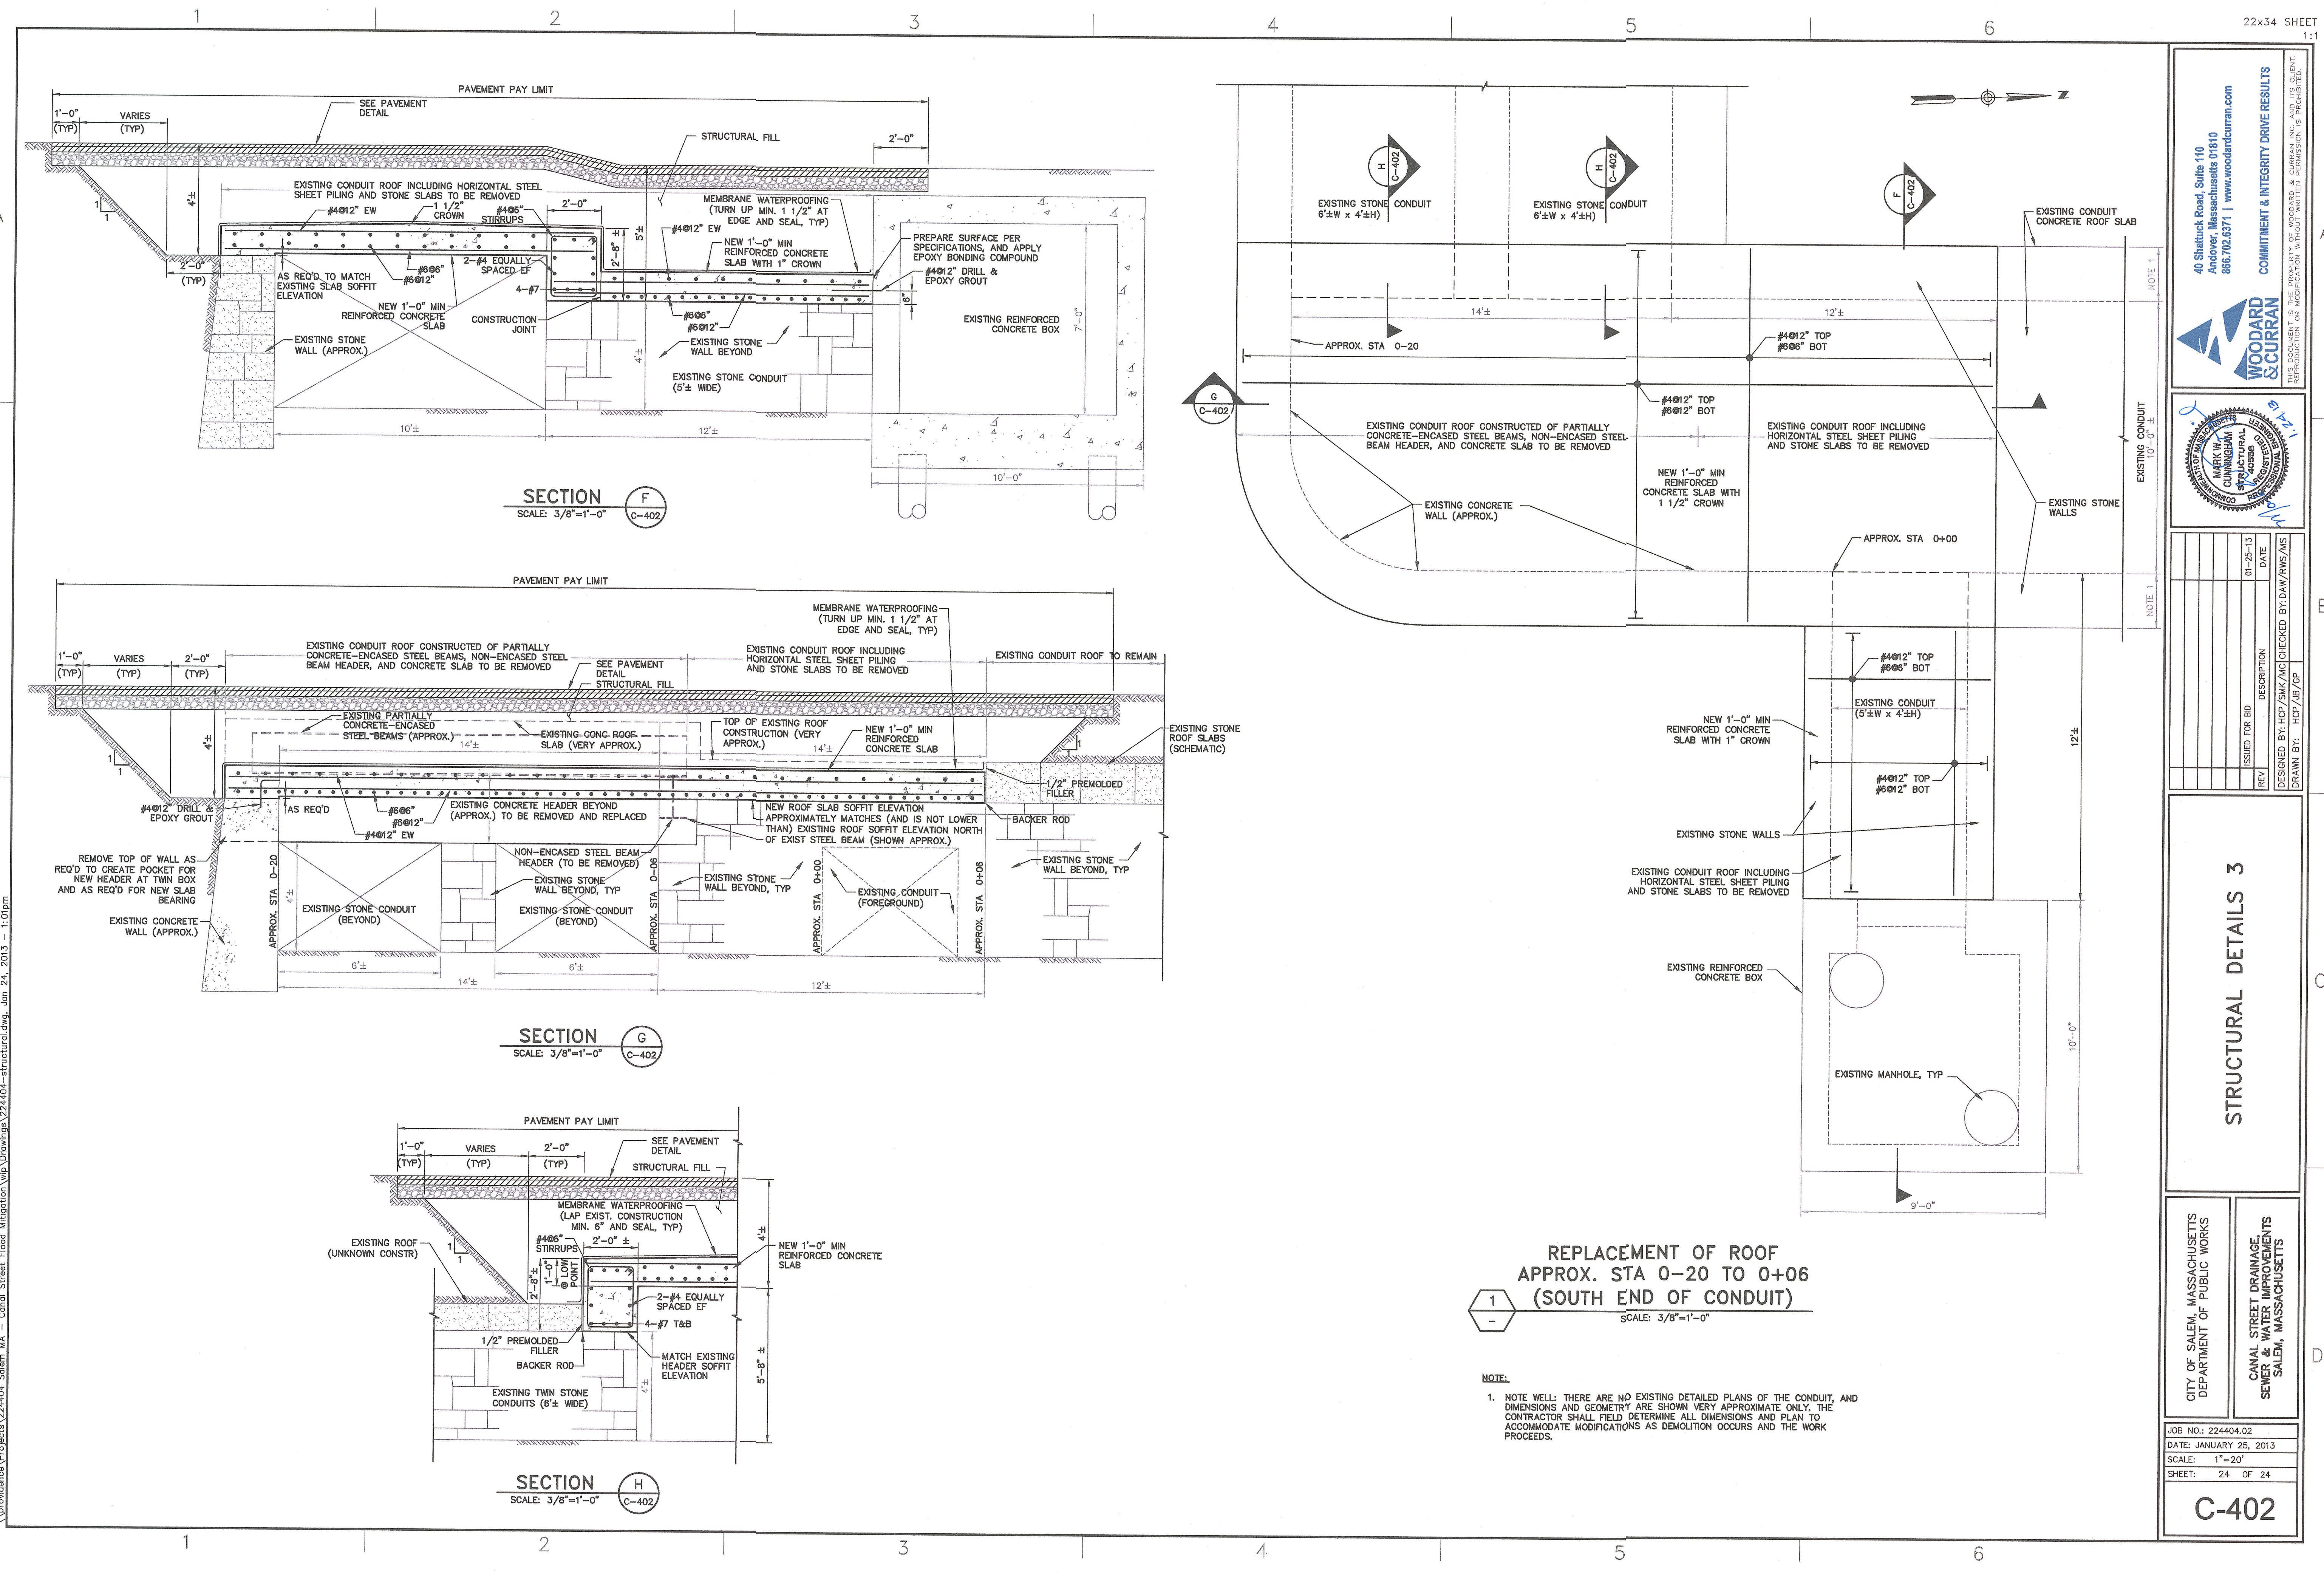

40 Shattuck Road, Suite 110
Andover, Massachusetts 01910
866.702.6371 | www.woodardcurran.com

WOODARD & CURRAN

MASSACHUSETTS REGISTERED PROFESSIONAL ENGINEER
MARK W. CURRAN
No. 20588
EXPIRATION DATE 12/31/2015

REV	DATE	DESCRIPTION
01-25-13	01-25-13	DESIGNED BY: HCP/SWK/MC CHECKED BY: DAW/RWS/MS DRAWN BY: HCP/LB/GP

STRUCTURAL DETAILS 3

CITY OF SALEM, MASSACHUSETTS
DEPARTMENT OF PUBLIC WORKS

CANAL STREET DRAINAGE,
SEWER & WATER IMPROVEMENTS
SALEM, MASSACHUSETTS

JOB NO.: 224404.02
DATE: JANUARY 25, 2013
SCALE: 1"=20'
SHEET: 24 OF 24

C-402

**REPLACEMENT OF ROOF
APPROX. STA 0+20 TO 0+06
(SOUTH END OF CONDUIT)**

NOTE:
1. NOTE WELL: THERE ARE NO EXISTING DETAILED PLANS OF THE CONDUIT, AND DIMENSIONS AND GEOMETRY ARE SHOWN VERY APPROXIMATE ONLY. THE CONTRACTOR SHALL FIELD DETERMINE ALL DIMENSIONS AND PLAN TO ACCOMMODATE MODIFICATIONS AS DEMOLITION OCCURS AND THE WORK PROCEEDS.