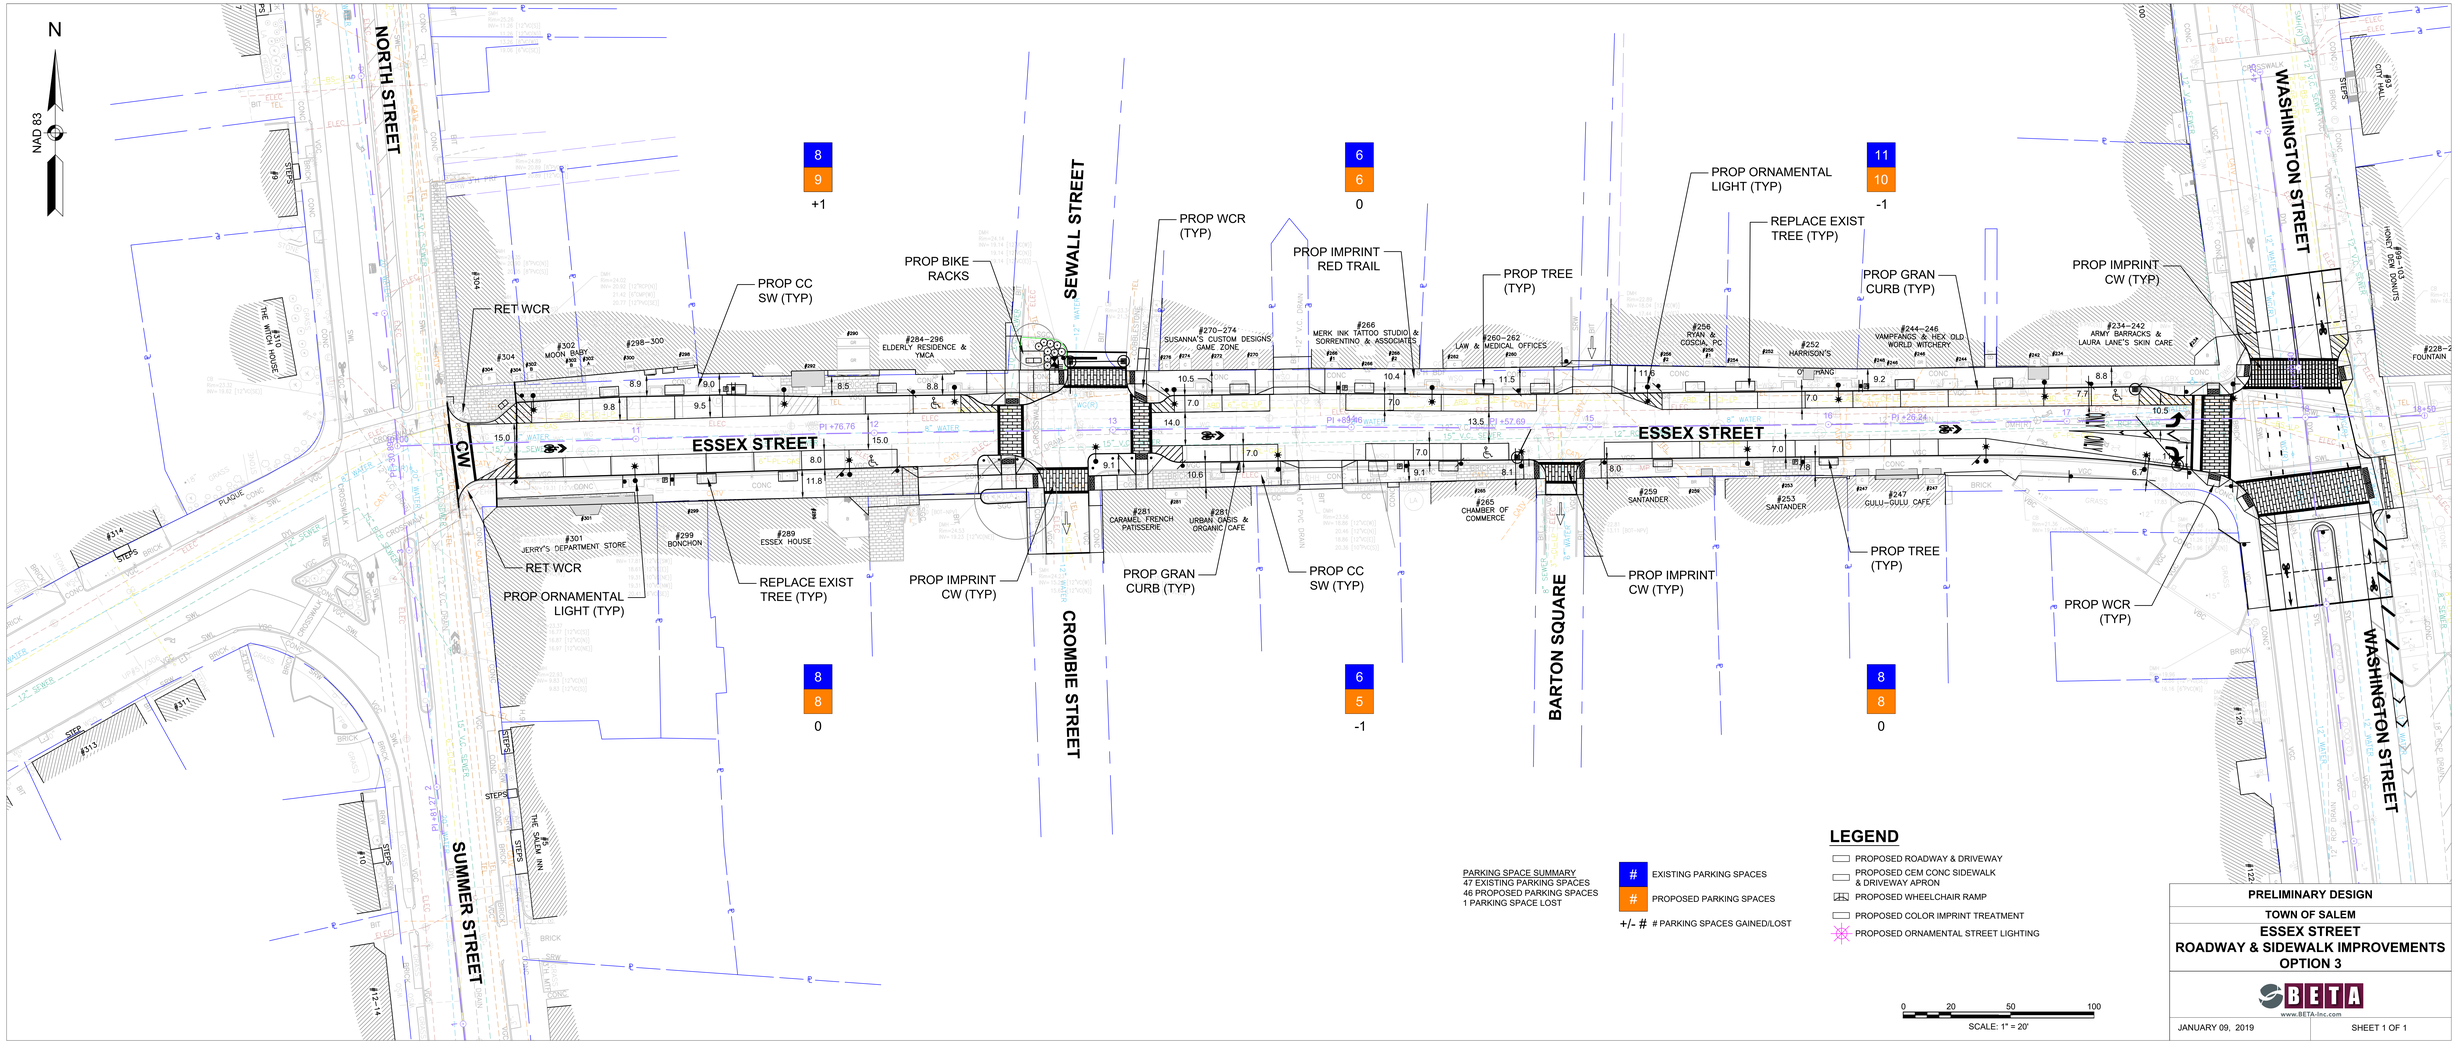

PARKING SPACE SUMMARY
47 EXISTING PARKING SPACES
46 PROPOSED PARKING SPACES
1 PARKING SPACE LOST

EXISTING PARKING SPACES
PROPOSED PARKING SPACES
+/- # # PARKING SPACES GAINED/LOST

LEGEND

- PROPOSED ROADWAY & DRIVEWAY
- PROPOSED CEM CONC SIDEWALK & DRIVEWAY APRON
- PROPOSED WHEELCHAIR RAMP
- PROPOSED COLOR IMPRINT TREATMENT
- PROPOSED ORNAMENTAL STREET LIGHTING

0 20 50 100
SCALE: 1" = 20'

PRELIMINARY DESIGN

TOWN OF SALEM

ESSEX STREET ROADWAY & SIDEWALK IMPROVEMENTS OPTION 3

BETA
www.BETA-Inc.com

JANUARY 09, 2019

SHEET 1 OF 1